

Proposed East Elevation
1 : 100

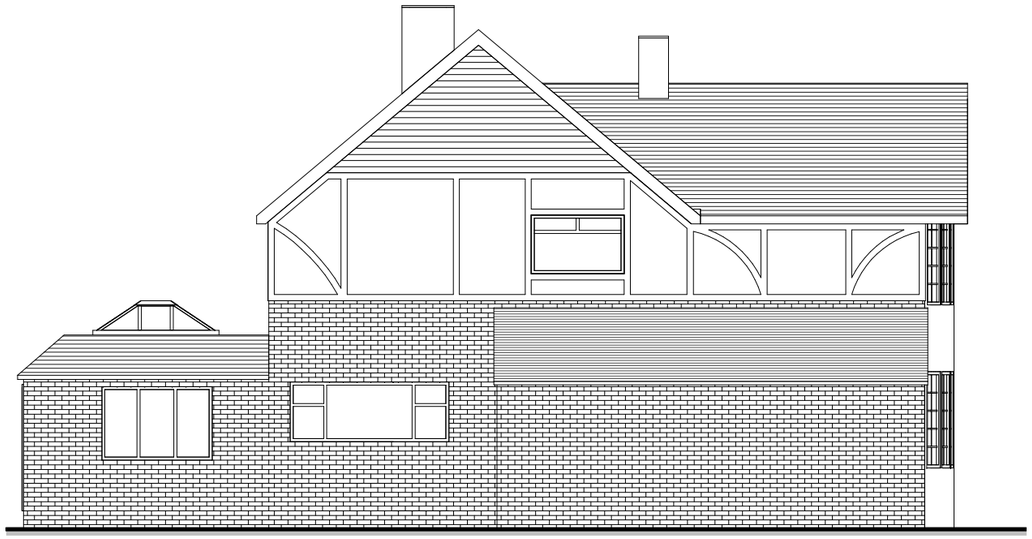

Proposed South Elevation
1 : 100

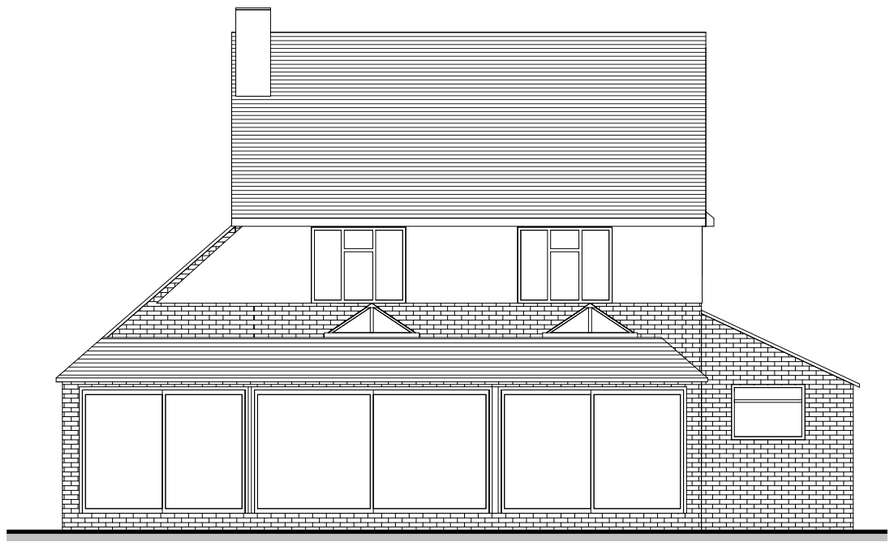

Proposed West Elevation
1 : 100

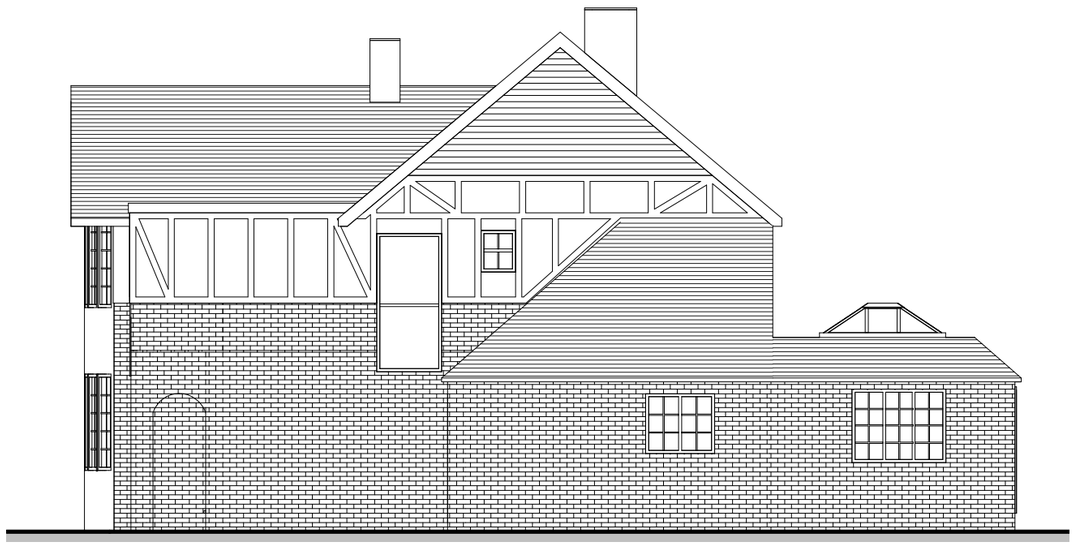

Proposed North Elevation
1 : 100

1:100 Metres 0 1 2 3 4 5 6 7 / Feet 0 10 20

1:50 Metres 0 1 2 3 4 5 / Feet 0 5 6 7

Chartered Institute of Architectural Technologists
Registered Practice

Tel: 0800 6127 664
www.yourhomeplans.co.uk
Your Home Plans

These drawings are for approval purposes. Materials and products should not be ordered based on scaling from drawings as errors may occur along existing building lines. All measurements and supporting elements are to be checked on site. Refer to Your Home Plans if any discrepencies are found.

Mr R Whittington

77 Buckingham Road
Shoreham
West Sussex
BN43 5UD

Proposed Elevations

Project number	77BUCK-18
Date	26th November 2018
Drawn by	JG
Checked by	Checker

A102

Scale 1 : 100