


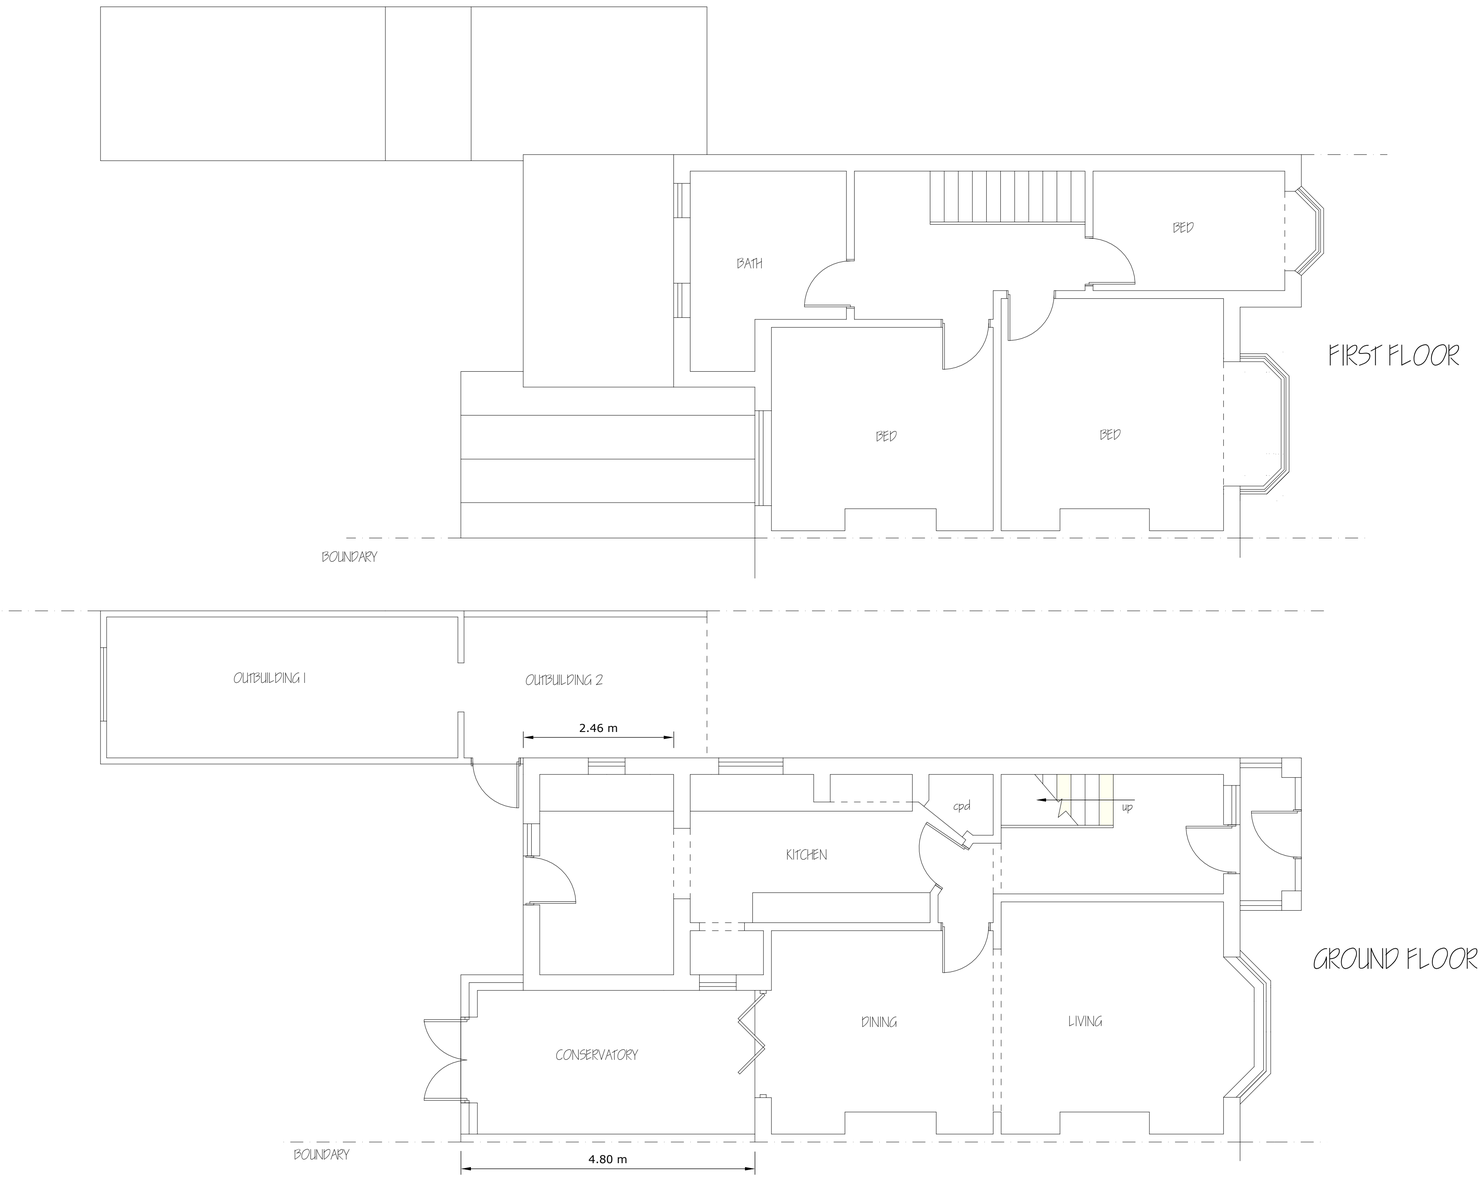

deadspace DESIGNS

PROPOSED REAR EXTENSION at 3 Heatherstone Road, Worthing, West Sussex, BN11 2HD

DRAWING: EXISTING PLANS AND ELEVATIONS SCALE: PLANS 1: 50 @ A1 . ELEVS 1:100 @ A1 DATE: 07/ 02/ 2024 DRWG No: DS/ SHEENE24/ 02

1:50 @ A1 paper size 0 1 2 3m

1:100 @ A1 paper size 0 1 2 3 4 5m