



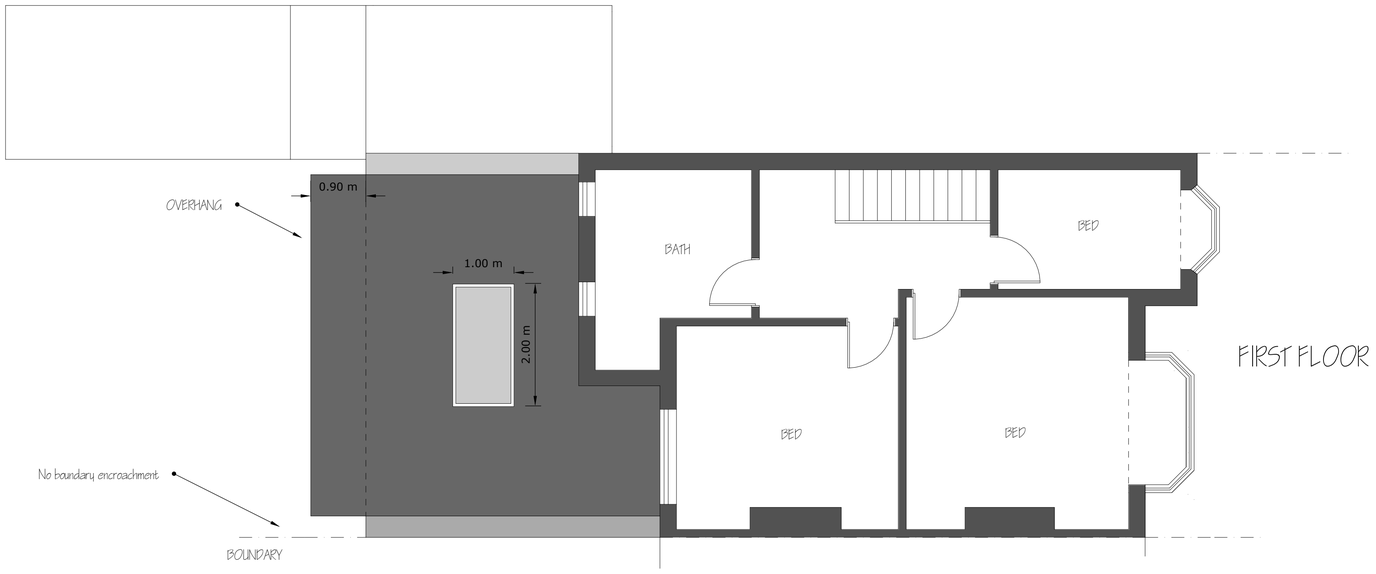

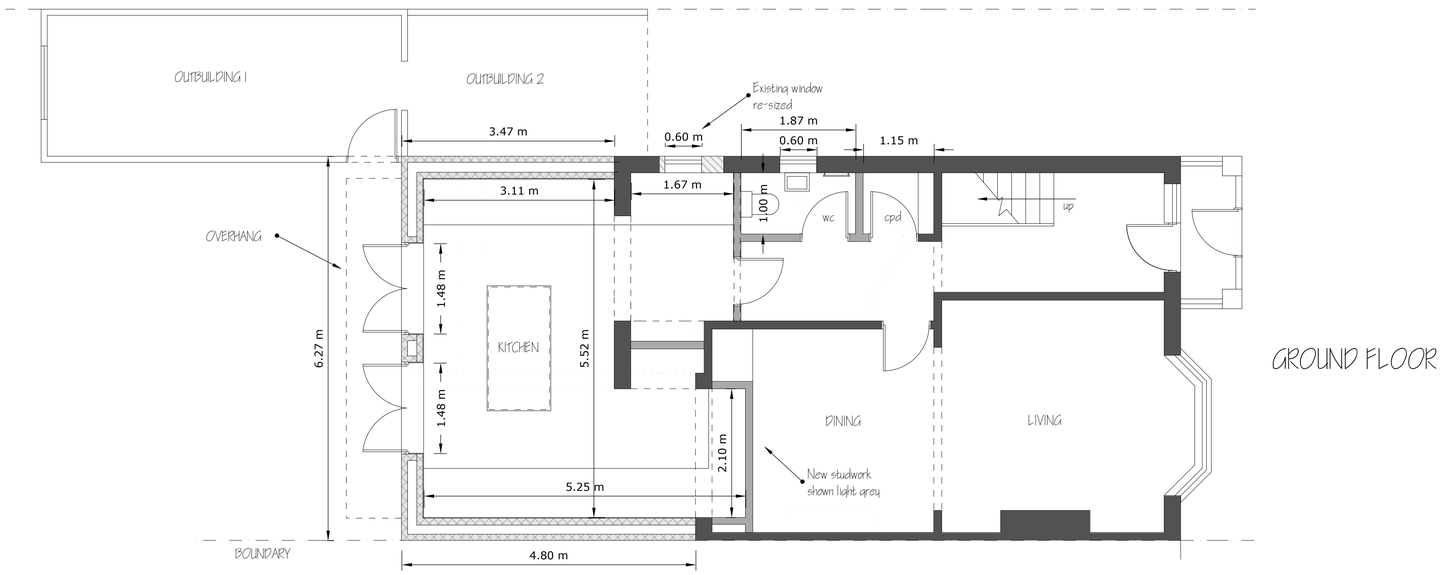

NORTH

deadspace DESIGNS

PROPOSED REAR EXTENSION at 3 Heatherstone Road, Worthing, West Sussex, BN11 2HD

DRAWING: PROPOSED PLANS AND ELEVATIONS SCALE: PLANS 1: 50 @ A1 . ELEVS 1:100 @ A1 DATE: 07/ 02/ 2024 DRWG No: DS/ SHEENE24/ 01

1:50 @ A1 paper size 0 1 2 3m

1:100 @ A1 paper size 0 1 2 3 4 5m