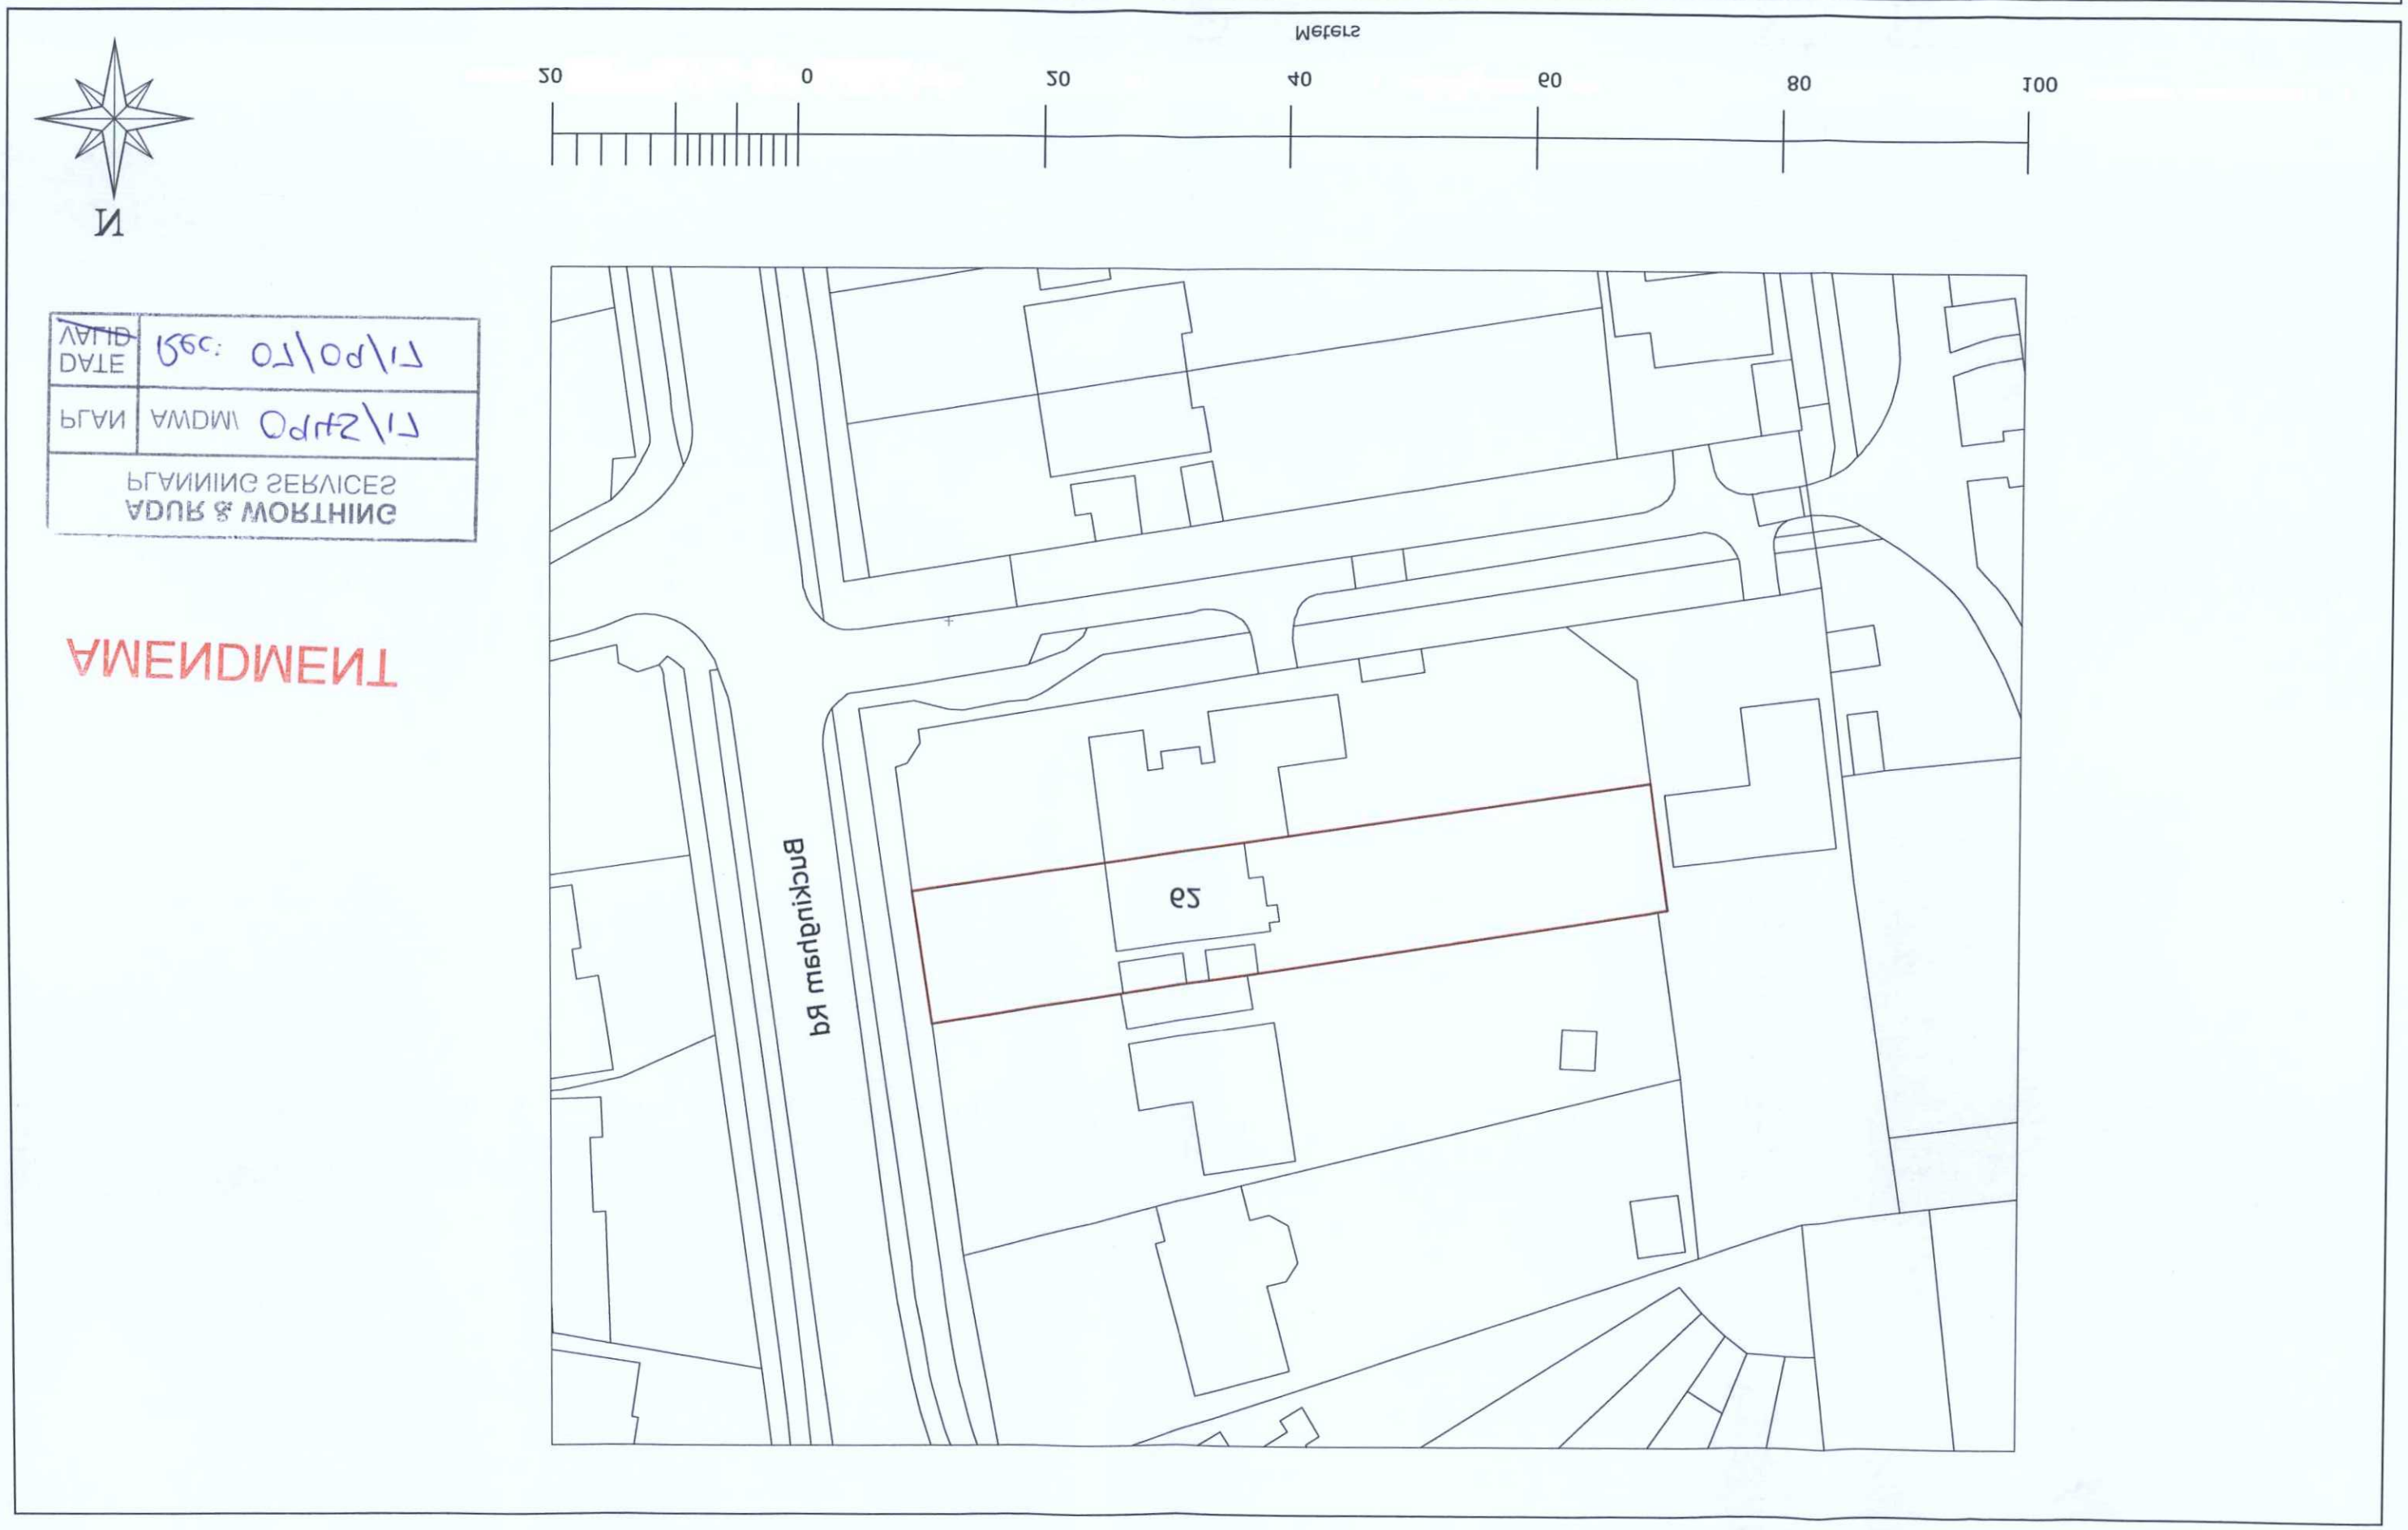

Client -	**Sabine Phillips** 62 Buckingham Road Brighton BN43 5UD
Granny Annexe, Unit C12, Sandy Business Park, 11 Cosforth Close, Sandy, Beds, SG19 1RB	Tel - 0800 334 5774 Email - info@grannyannexe.com Web - www.grannyannexe.com
DWG No -	170726v1cs\02A - Existing Site Plan
Drawn by	CS
Date -	06\09\2017
Scale -	1:500 @ A3

AMENDMENT

ADUR & WORTHING PLANNING SERVICES	
PLAN	AWDM\ 0942\17
DATE	Rec: 07\09\17
VALID	