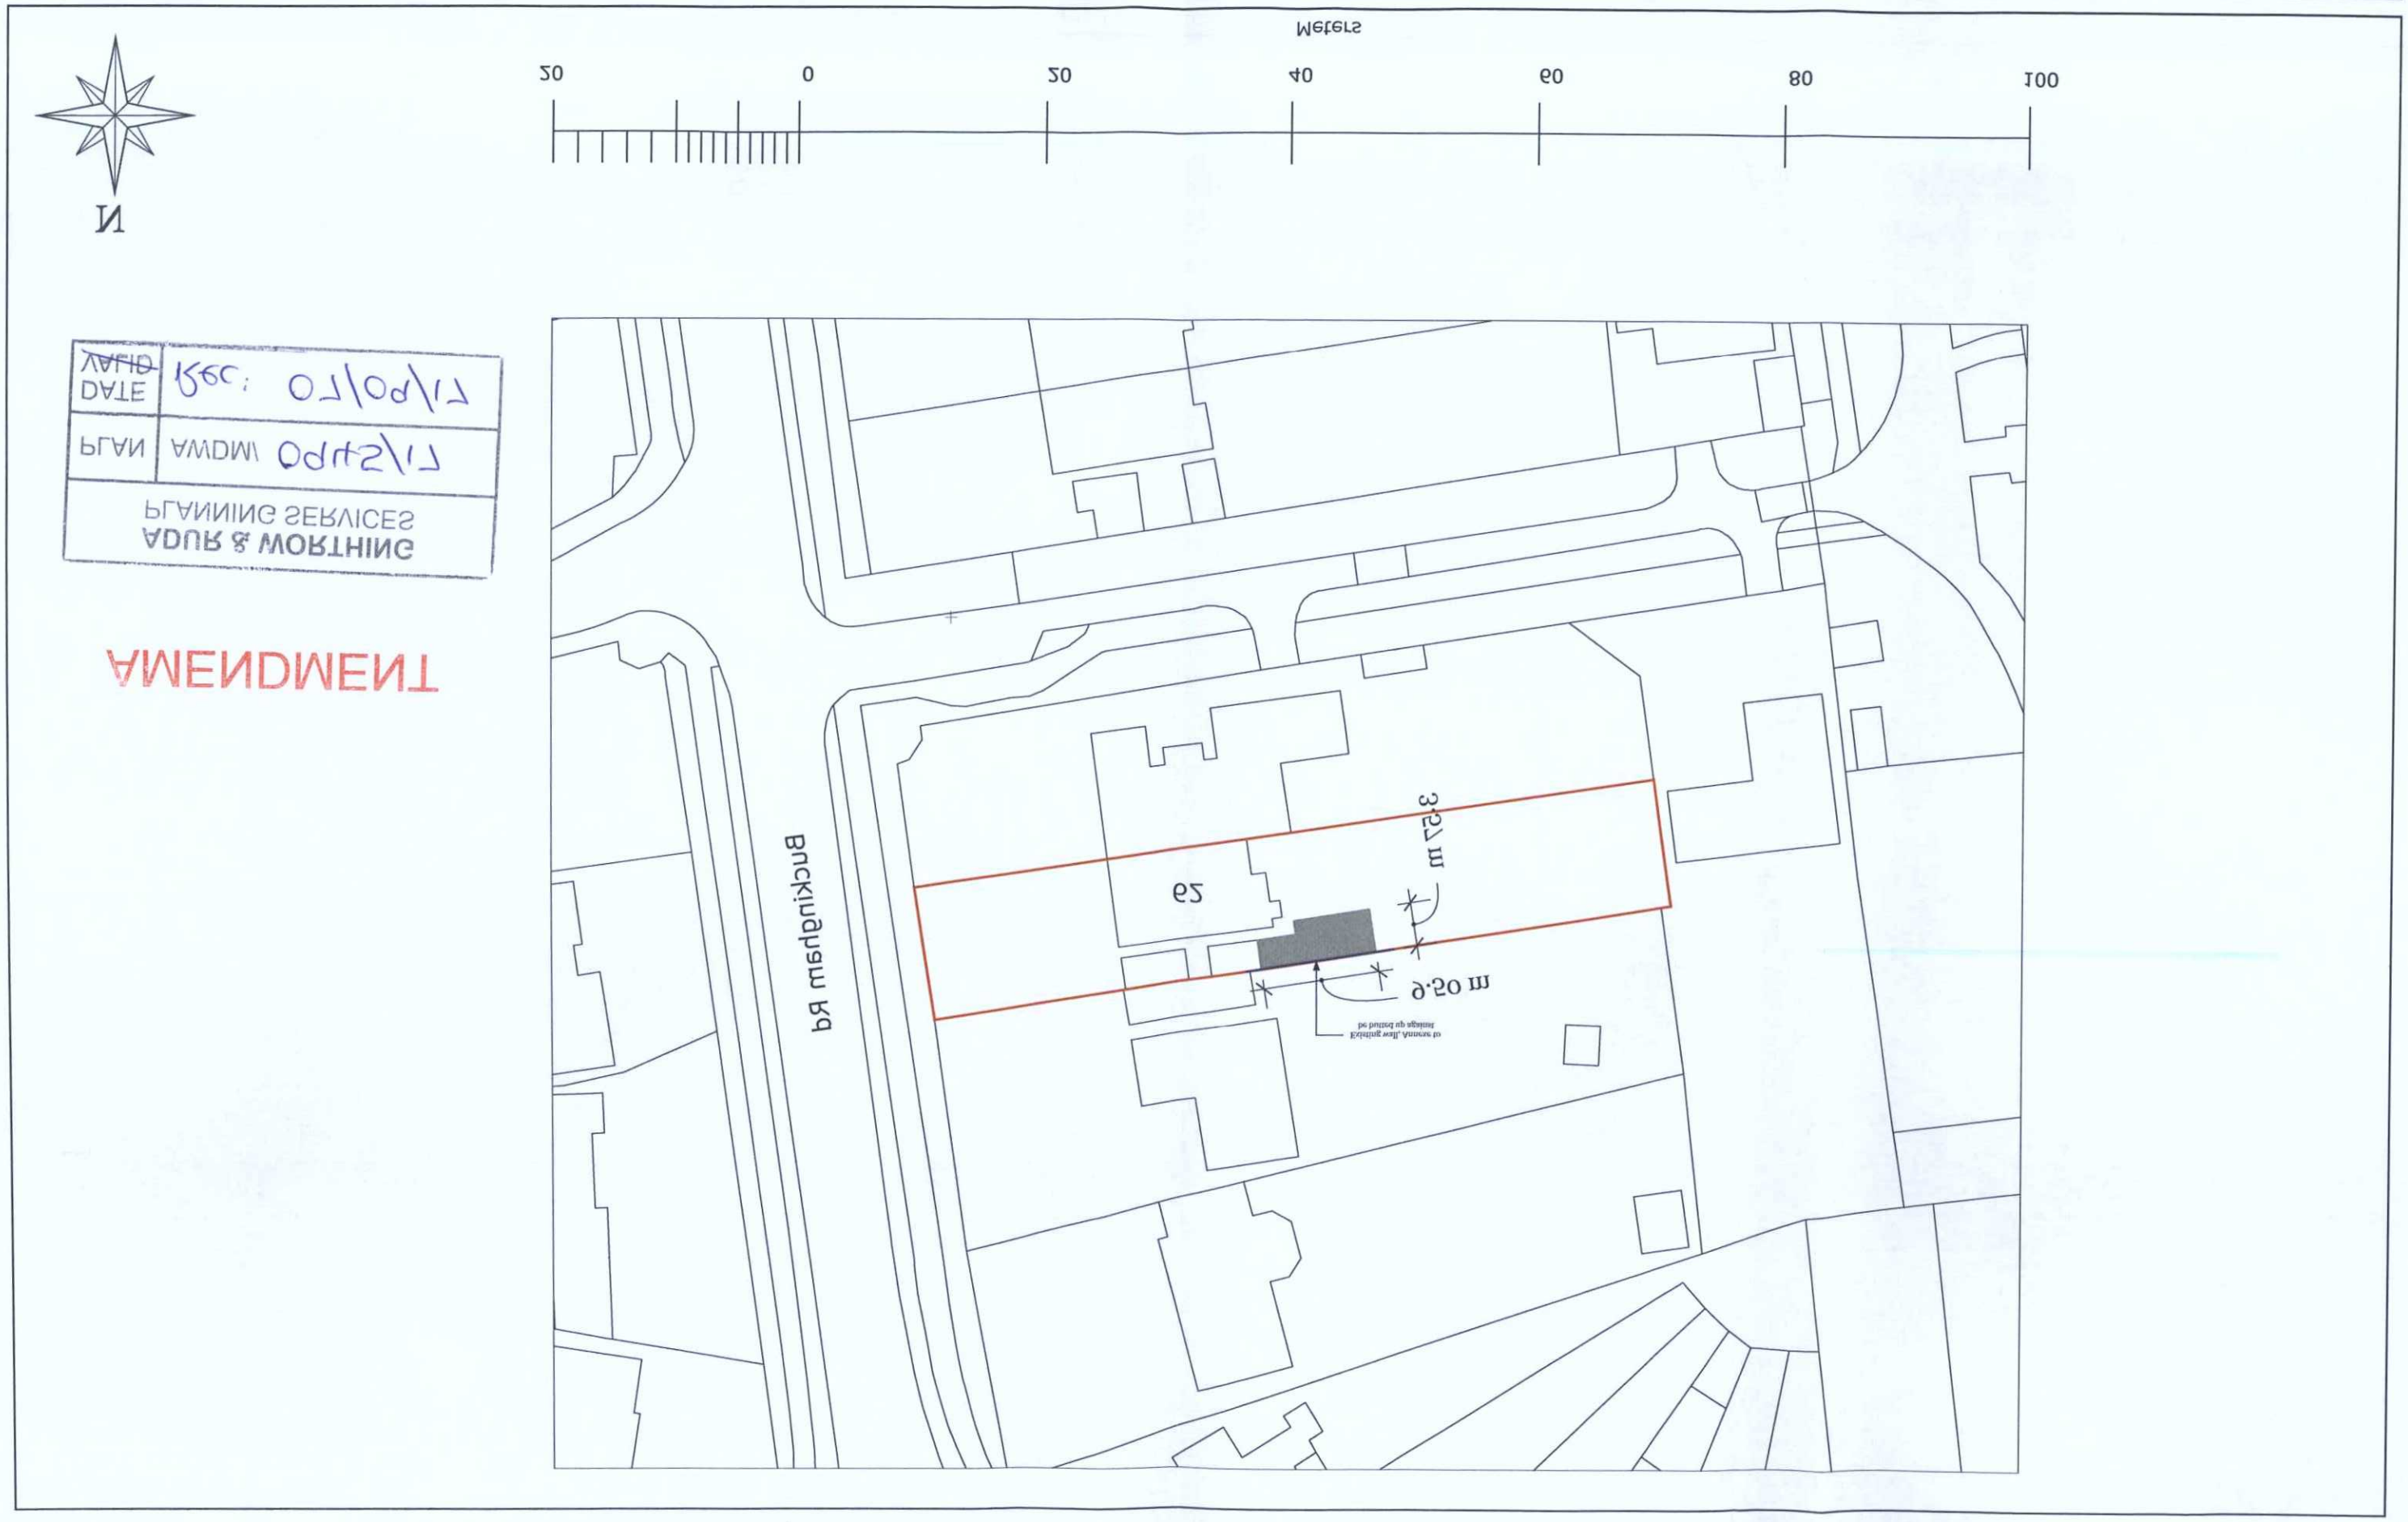

Client - Sabine Phillips
62 Buckingham Road
Brighton
BN43 5UD
Granny Annexe, Unit C12, Sandy
Business Park, 11 Cosforth Close,
Sandy, Beds, SG19 1RB
granny annexe
Tel - 0800 334 5774
Email - info@grannyannexe.com
Web - www.grannyannexe.com
Scale - 1:500 @ A3
Date - 06/09/2017
Drawn by - CS
DWG No - 170726v1cs/03A - Proposed Site Plan
Meters
20
0
20
40
60
80
100
N
Buckingham Rd
29
3.57 m
6.50 m
Existing wall, Annexe to remain, Image quality is not printed
AMENDMENT
ADUR & WORTHING
PLANNING SERVICES
PLAN
AWDM/ 0945/17
DATE
Rec: 07/09/17
VALID