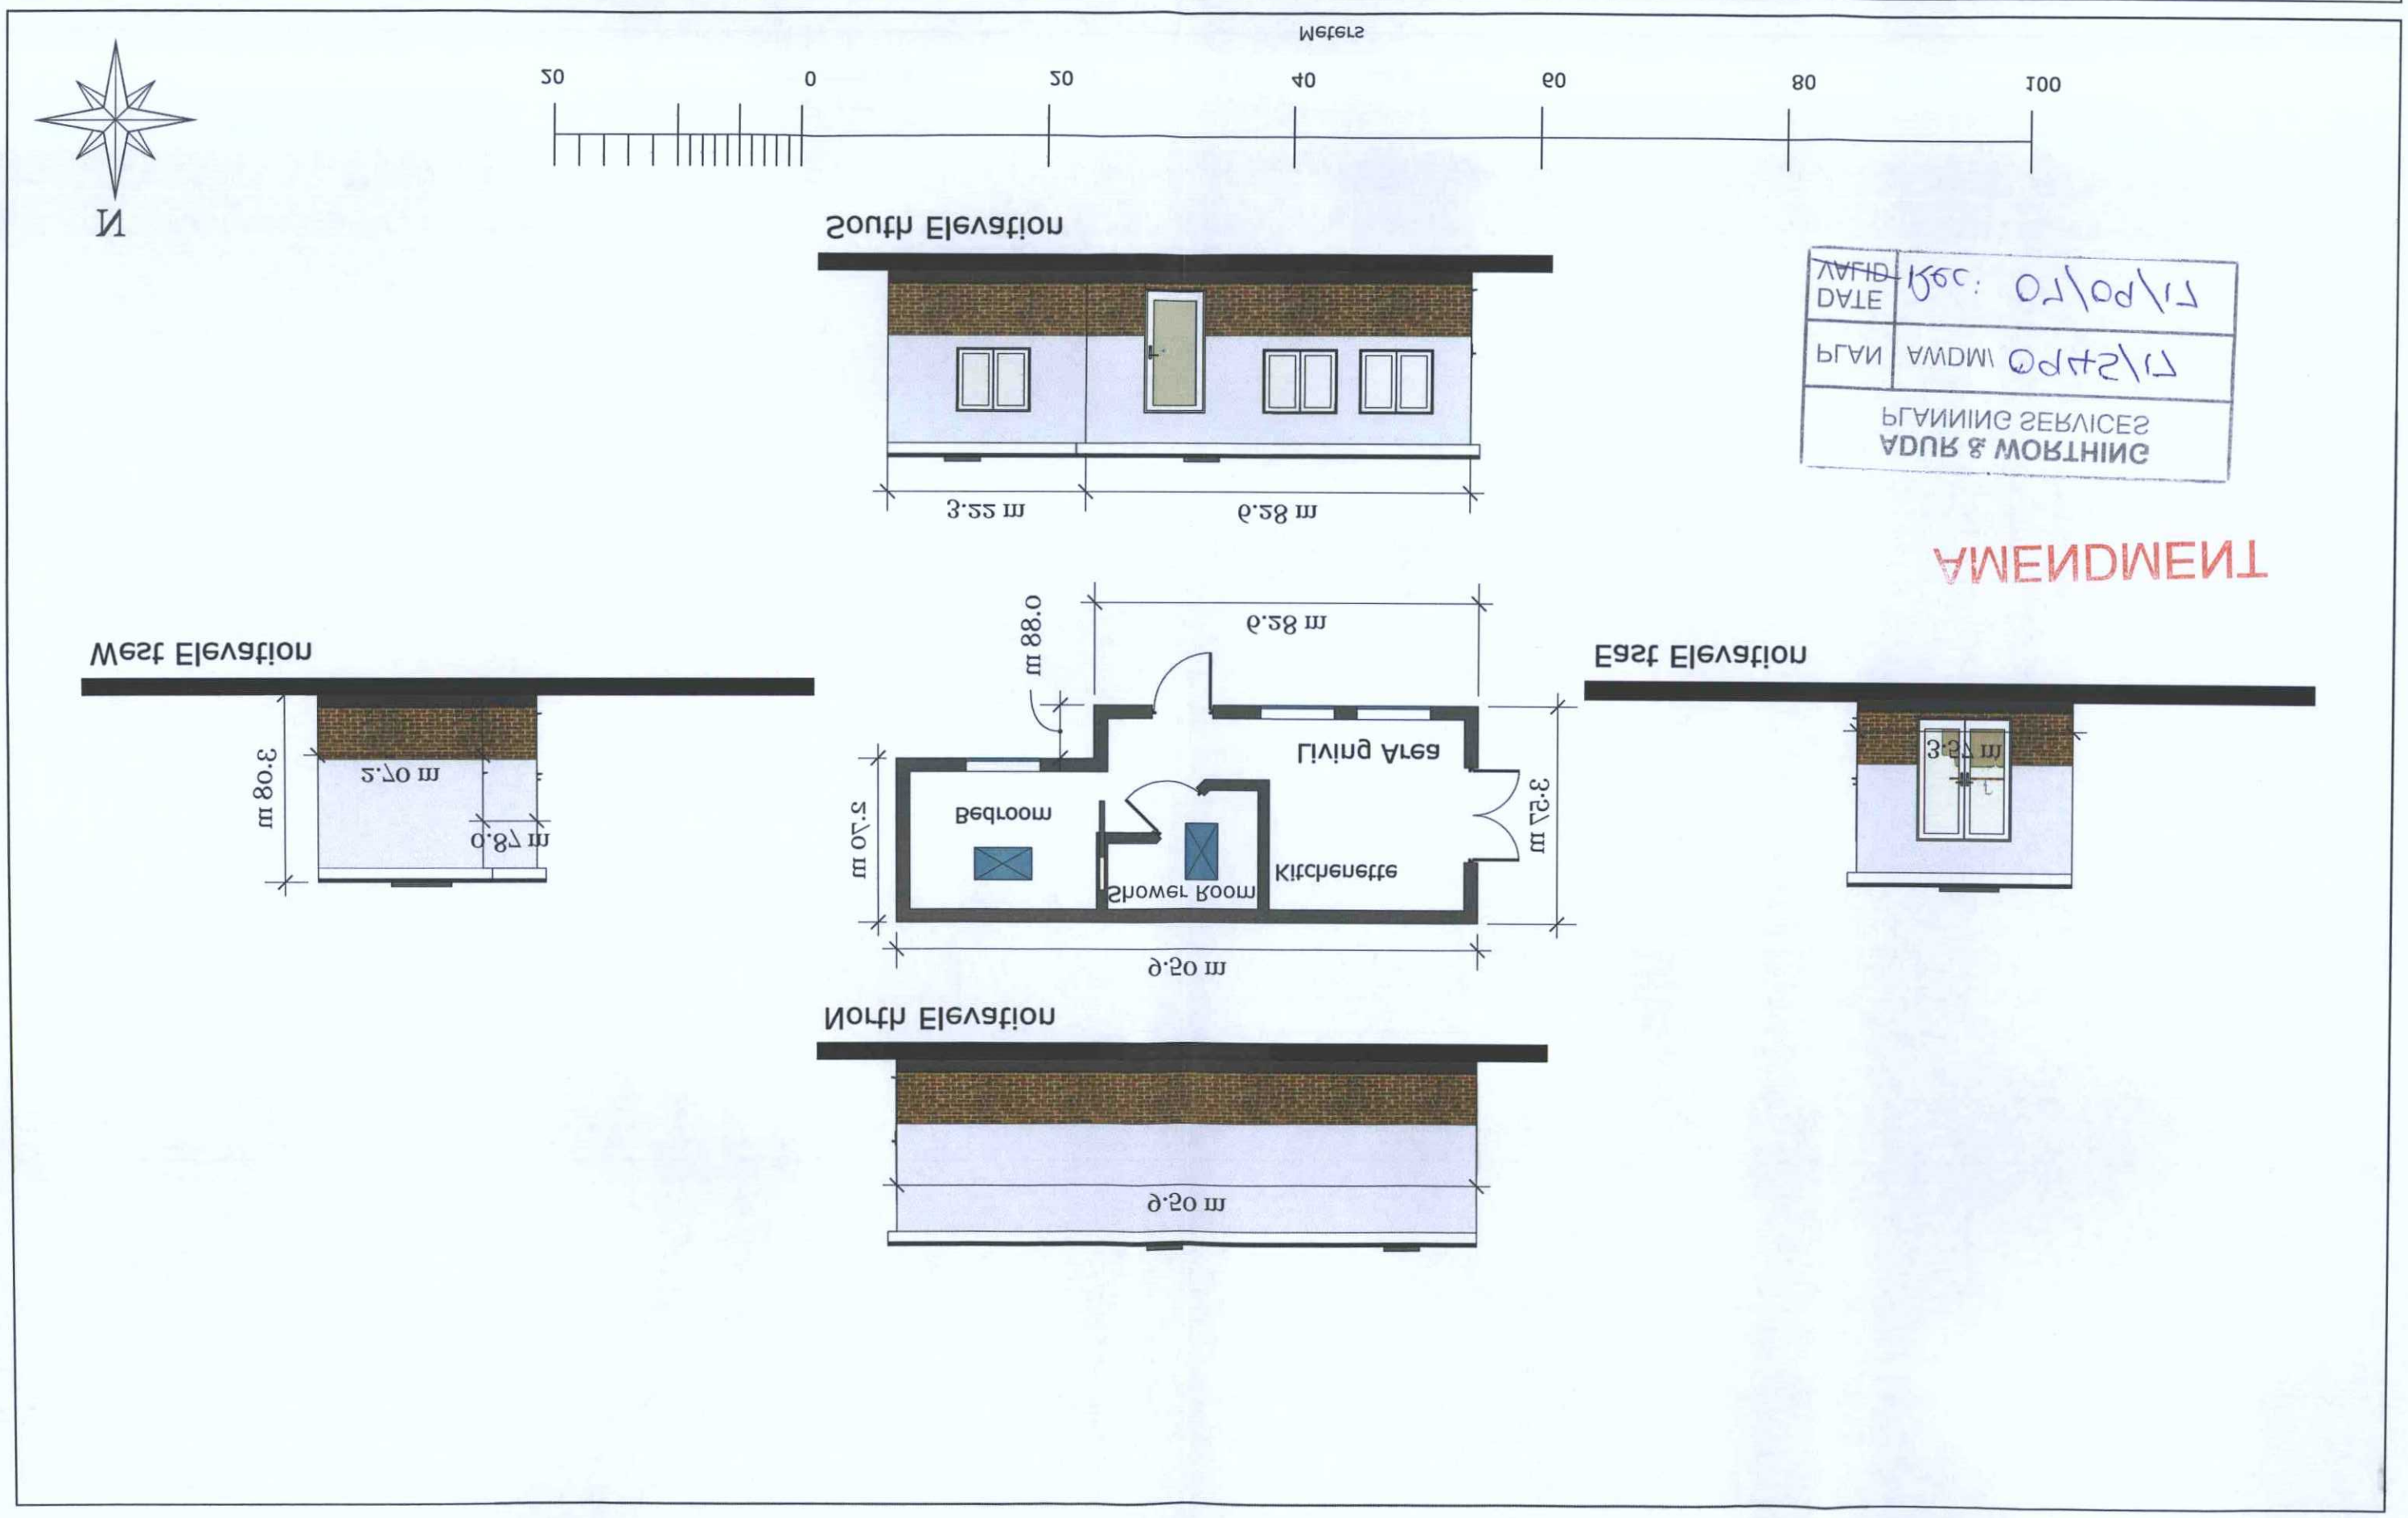

Client - Sabine Phillips
62 Buckingham Road
Brighton
BN43 5UD
Granny Annexe, Unit C12, Sandy
Business Park, 11 Gosforth Close,
Sandy, Beds, SG19 1RB
Tel - 0800 334 5774
Email - info@grannyannexe.com
Web - www.grannyannexe.com
Scale - 1:100 @ A3
Date - 06/09/2017
Drawn by CS
DWG No - 170714v1cs\04A - Proposed Elevations
Meters
20
0
20
40
60
80
100
N
South Elevation
3.22 m
6.28 m
West Elevation
3.08 m
2.70 m
0.87 m
East Elevation
3.27 m
North Elevation
6.50 m
Living Area
Bedroom
Shower Room
Kitchenette
6.28 m
0.88 m
3.27 m
2.70 m
6.50 m
AMENDMENT
ADUR & WORTHING
PLANNING SERVICES
PLAN
AWDM/ 0945/17
DATE
Rec: 07/09/17