


North Front Elevation

1 : 50

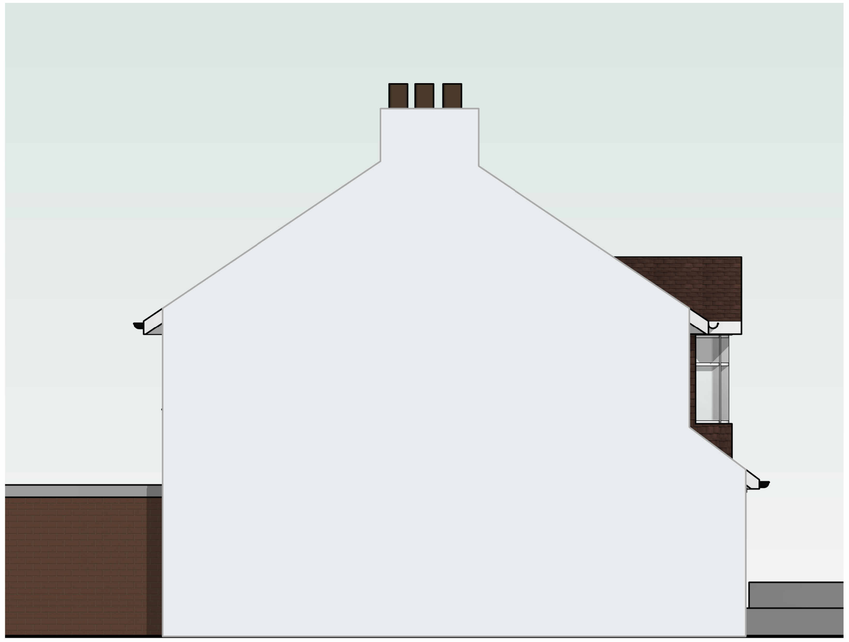

East Side Elevation

1 : 50



West Side Elevation

1 : 50



South Rear Elevation

1 : 50

0m 1m 2m 3m 4m 5m


VISUAL SCALE 1:50 @ A1

Notes:

1. THE COPYRIGHT OF THIS DRAWING IS VESTED IN ARCHEVOLVE AND IT MAY NOT BE REPRODUCED IN WHOLE OR PART OR USED FOR THE MANUFACTURE OF ANY ARTICLE WITHOUT THE EXPRESS PERMISSION OF THE COPYRIGHT HOLDERS.

2. WORK TO FIGURED DIMENSIONS ONLY.

3. THIS DRAWING IS TO BE READ IN CONJUNCTION WITH ALL RELEVANT ARCHITECT'S, SERVICE ENGINEER'S AND ARCHEVOLVE AND SPECIFICATIONS.

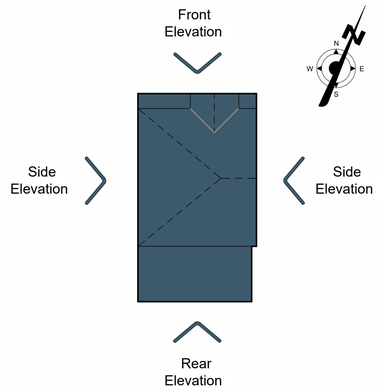

Revision Number	Revision Description	Issued by	Revision Date

DATE: 27/02/25

STATUS: PLANNING ISSUE

SHEET SIZE: A1

SCALE: 1 : 50

DRAWN: AP

CHECKED:

CLIENT:

Laura Pinto

SITE ADDRESS:

51 Crabtree Lane
Lancing
BN15 9PL

DRAWING: Loft Conversion

TITLE: Elevations

PROJECT NO: 51CRABTREELN

DRAWING NO: ARC/115/ 25/02

REVISION:

ARCHEVOLVE
// design @archevolve.co.uk
// www. archevolve.co.uk
// 07830 325566
CIAT CHARTERED PRACTICE