



PROPOSED G.F PLAN

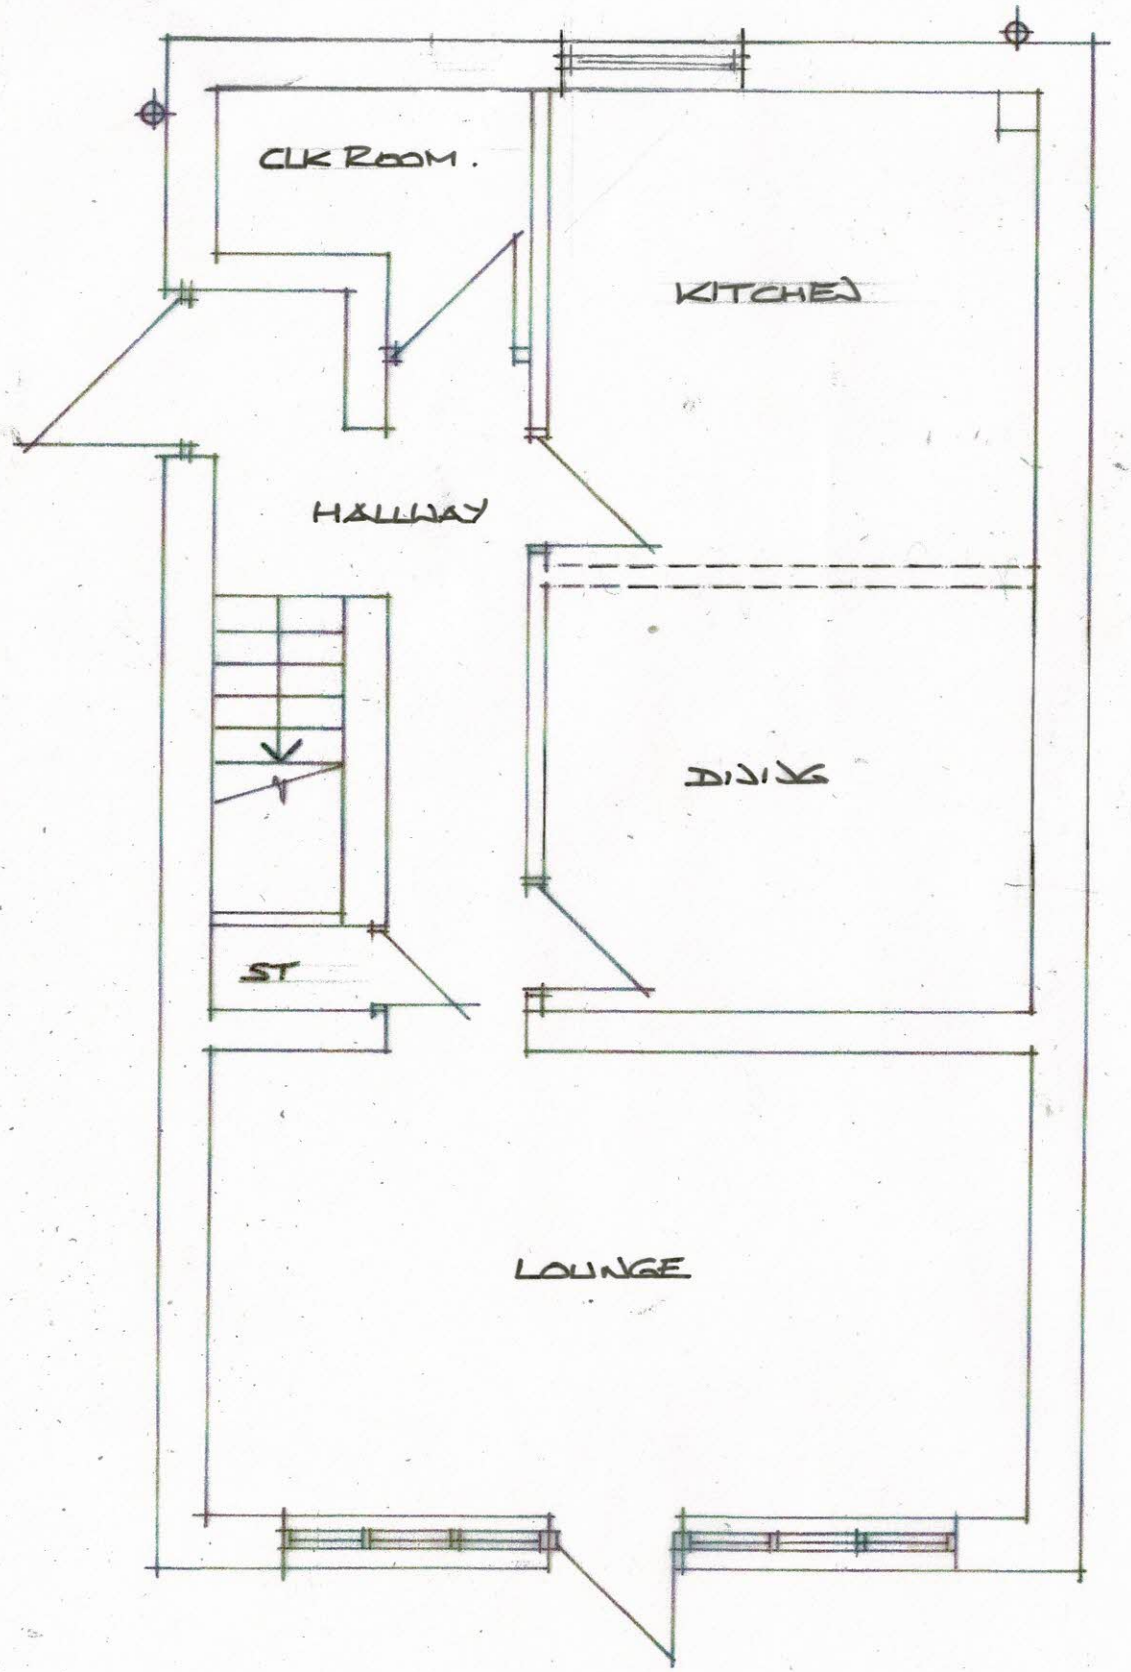

PROPOSED F.F PLAN

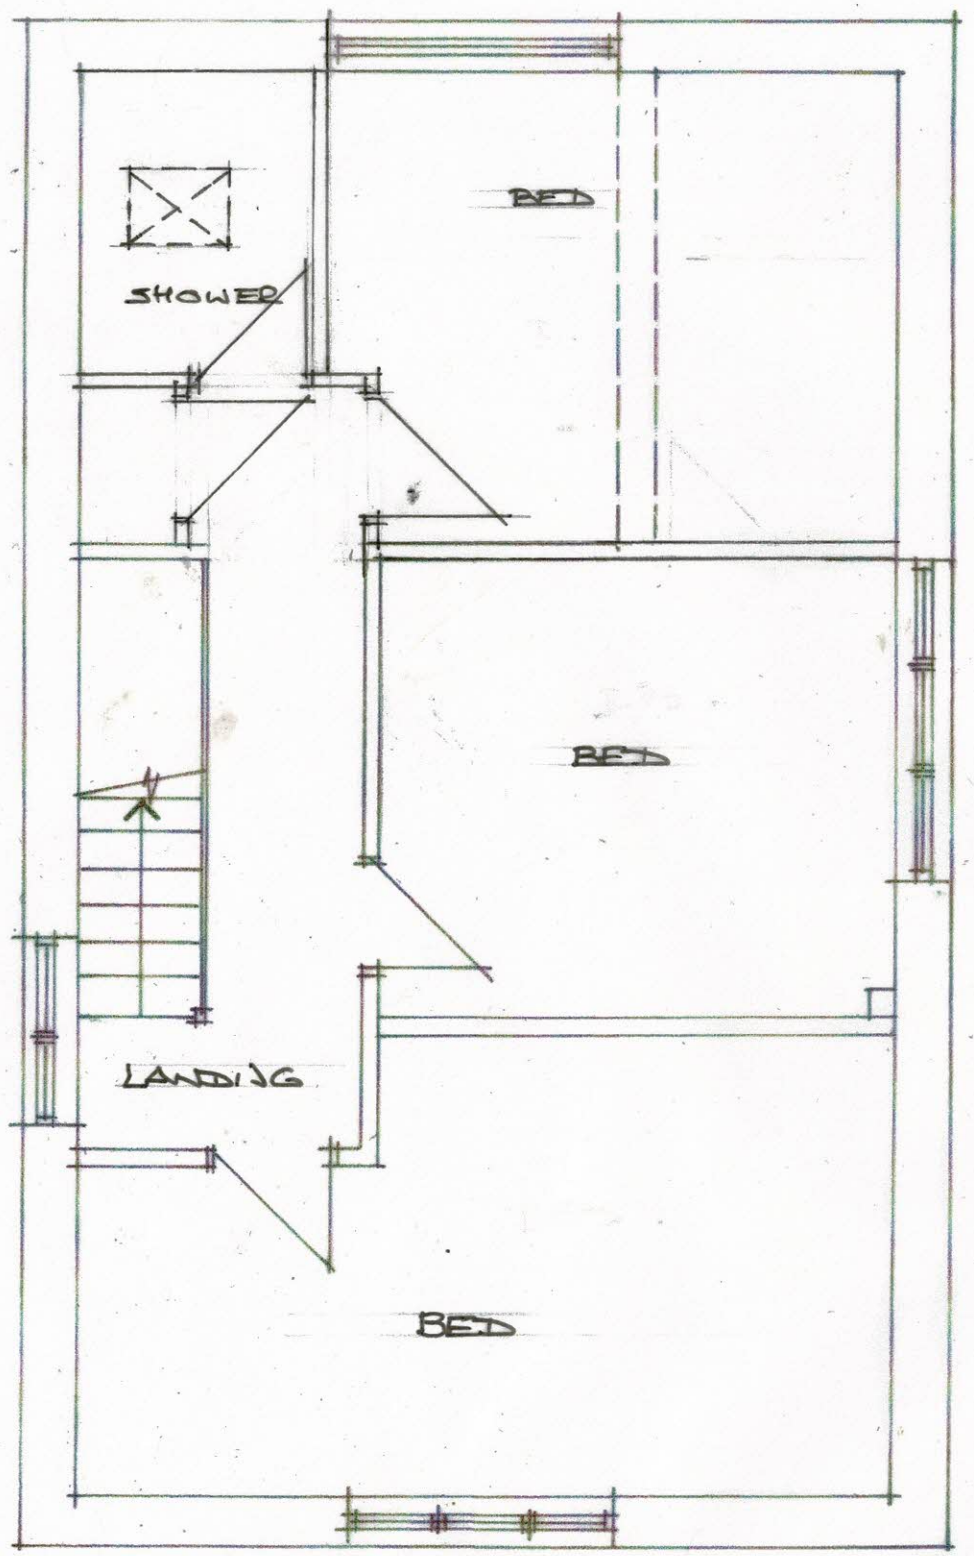

SCALE BAR 1:50

REV 'A' - MINOR AMENDMENT.

MR. G. CHALMERS
1-3 HAM ROAD SHOREHAM BY SEA
FLOOR PLANS A3
SCALE 1:50 A3 SHEET
DRAWING P3 A