


Proposed Fence 1:50

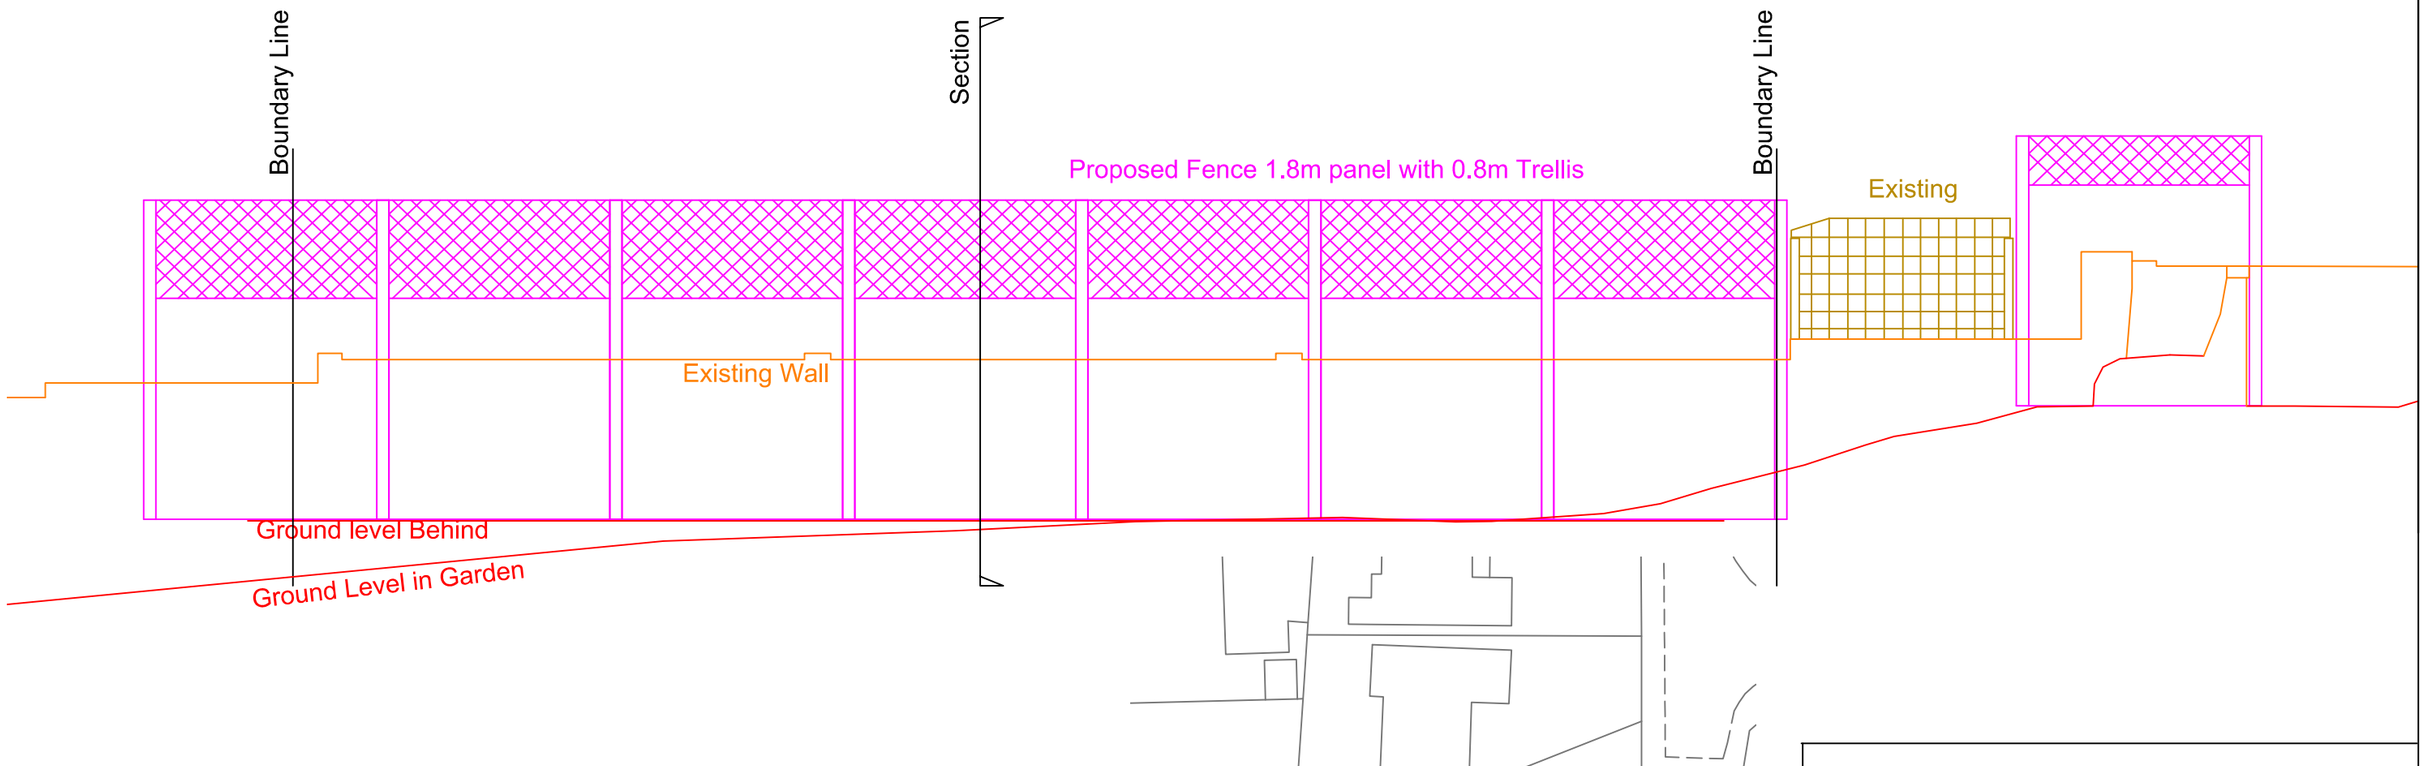


Section 1:50

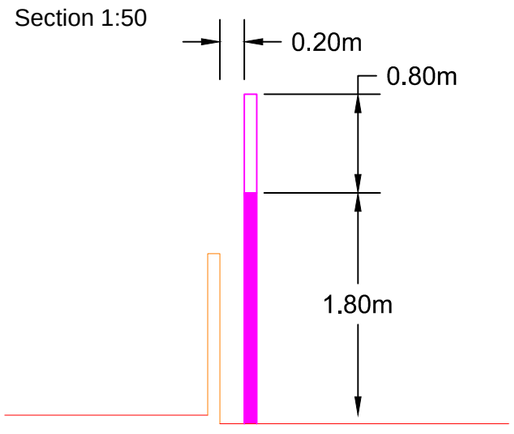

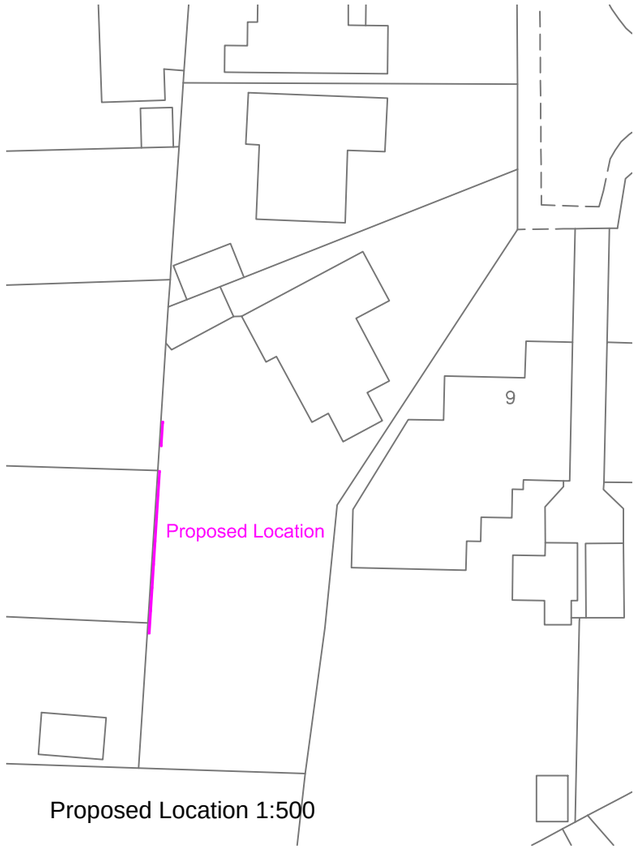

Proposed Location 1:500

Location Plan 1:1250

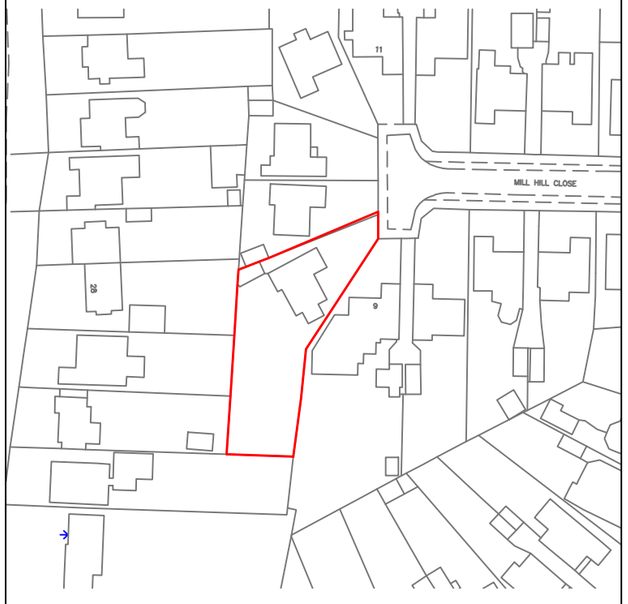

Notes:
1. Existing wall to be retained
2. New fence to be closeboard 1.8m high with 0.8m trellis topping
3. Colour to be natural wood
4. Fence location to be approx 0.2m from existing wall
5. Existing wall foundatons not to be disturbed

Scale Bar (meters)
0 1 2 3 4 5

North

Drawing Title
No7 MIll Hill Close Proposed New Fence

Scale
1:50 @ A3

Date
10/05/19

Drawn by
SE

SeSurveying
The Studio
70 ladies Mile Road
Brighton
BN1 8TD
Tel: 01273 331049
Mob: 07817 455729
Simon@SeSurveying.co.uk