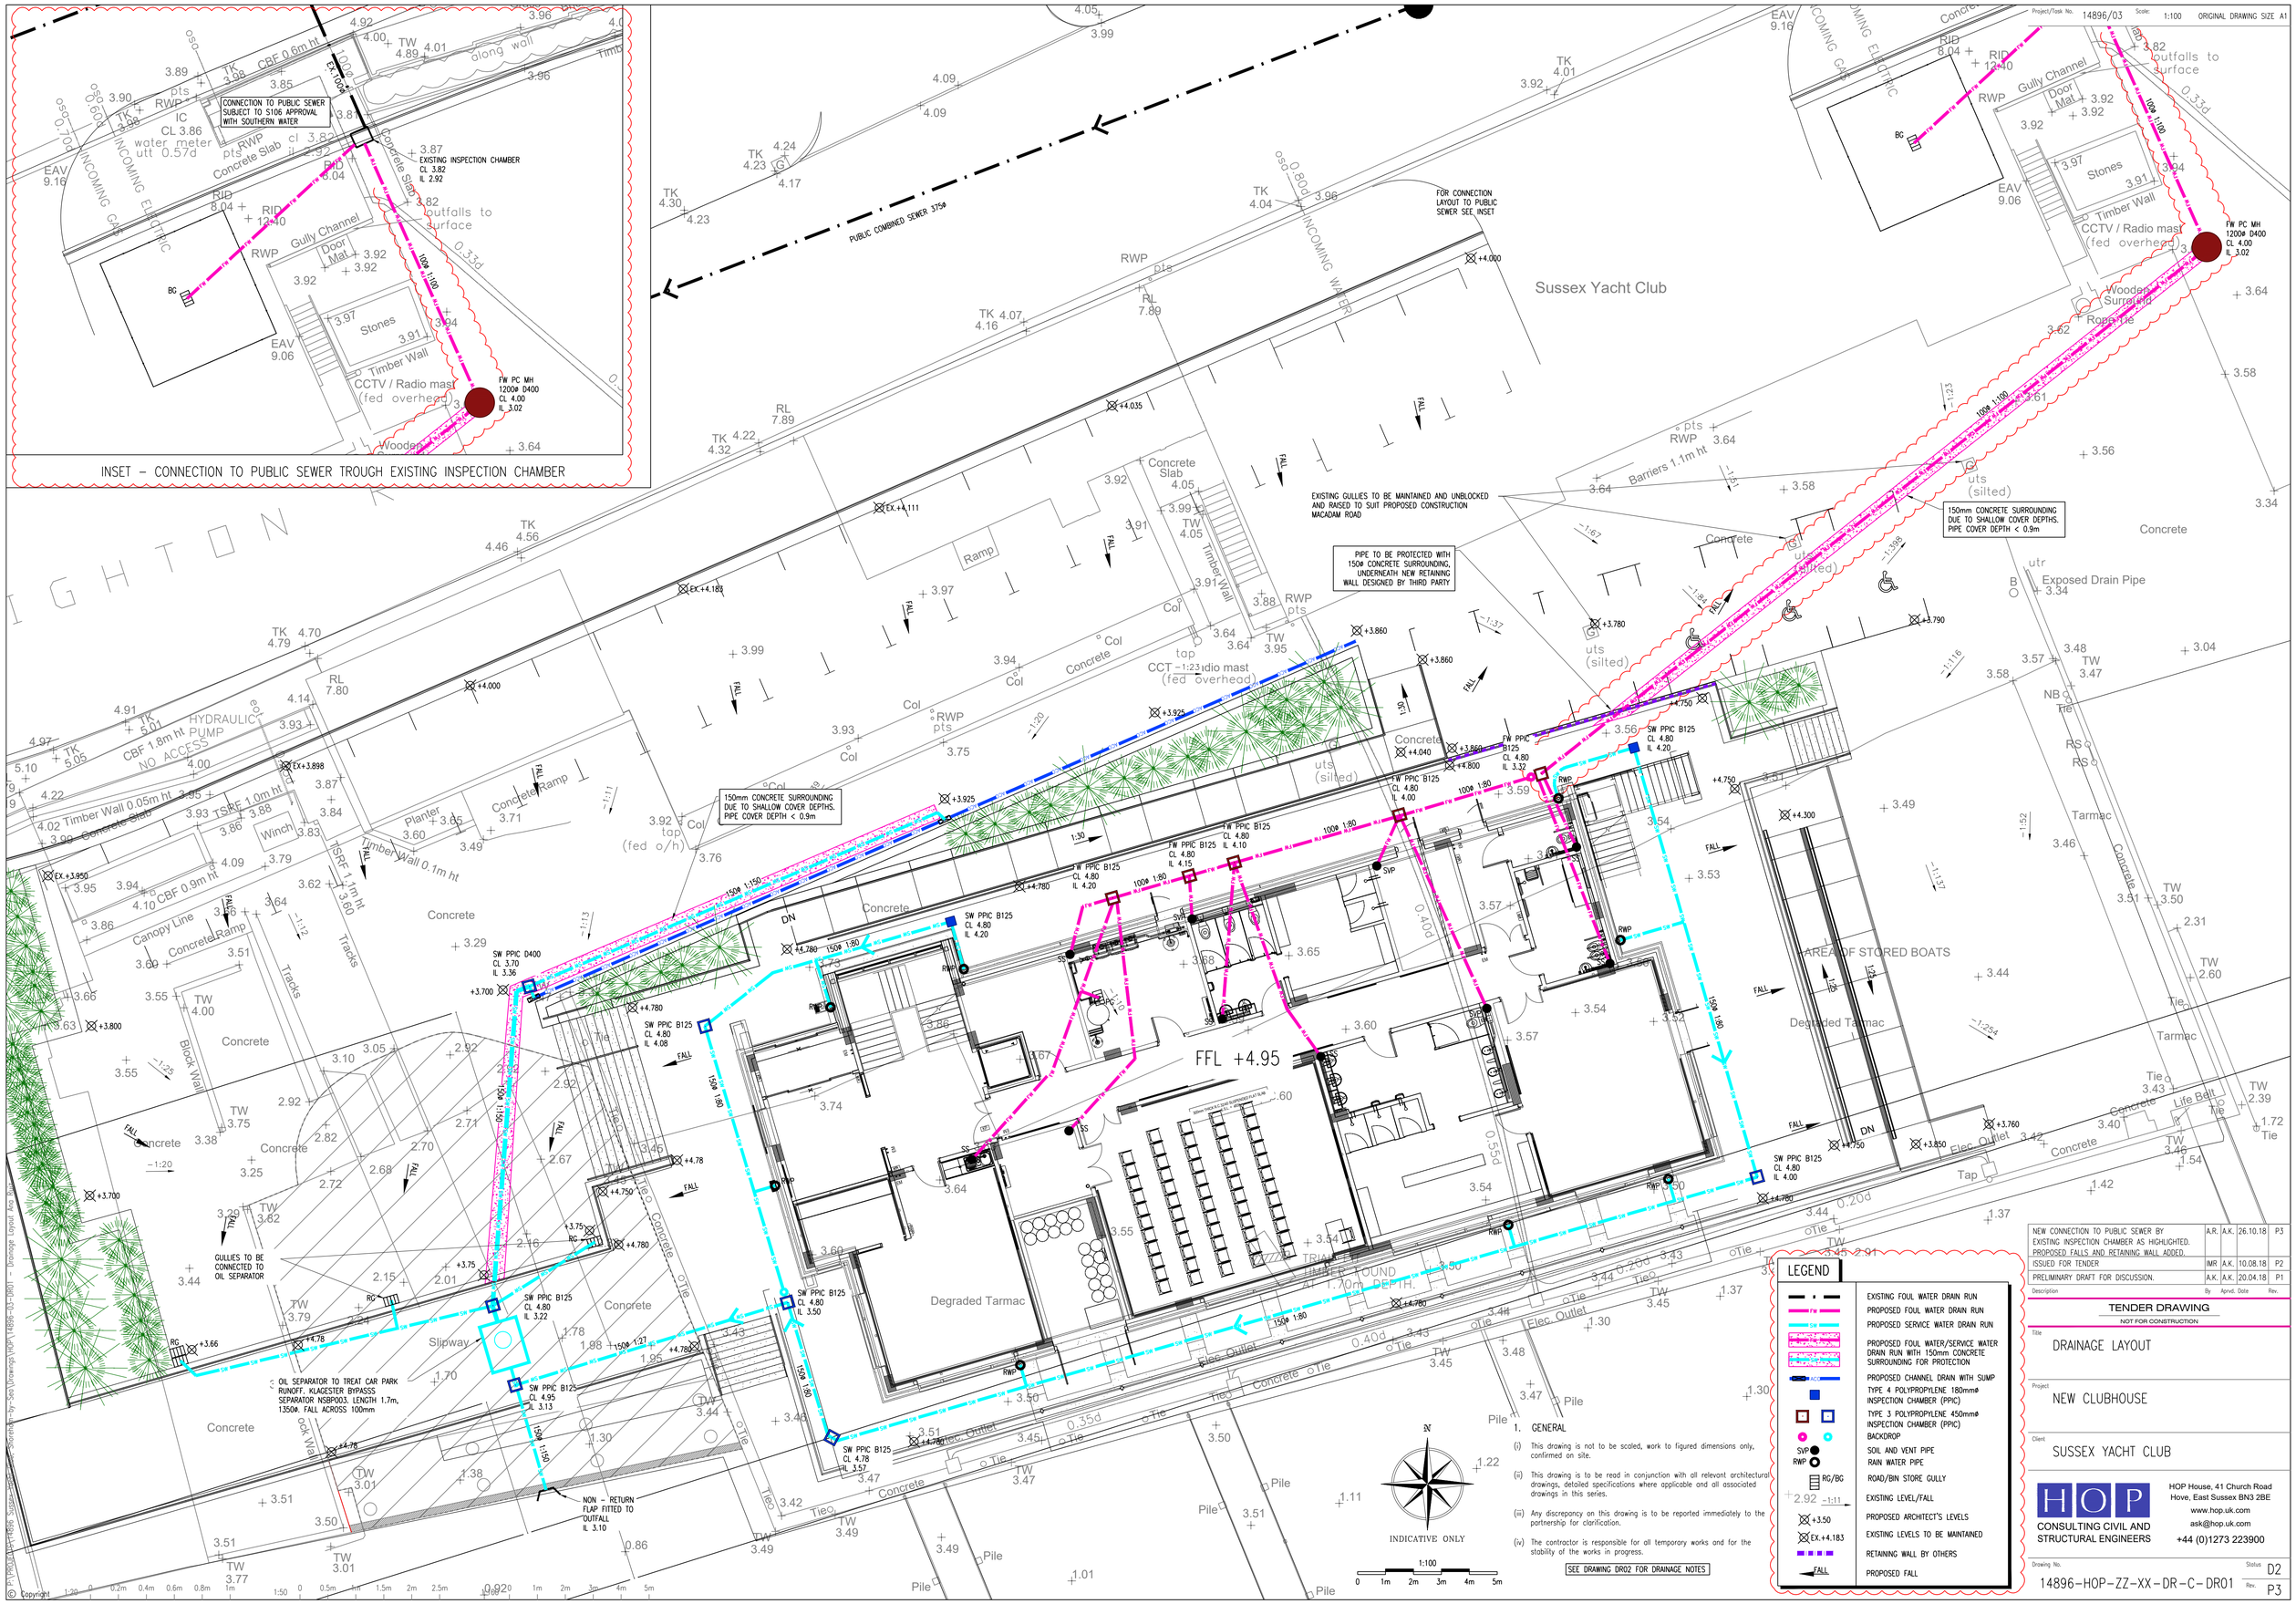

LEGEND

	EXISTING FOUL WATER DRAIN RUN
FW	PROPOSED FOUL WATER DRAIN RUN
SW	PROPOSED SERVICE WATER DRAIN RUN
	PROPOSED FOUL WATER/SERVICE WATER DRAIN RUN WITH 150mm CONCRETE SURROUNDING FOR PROTECTION
ACC	PROPOSED CHANNEL DRAIN WITH SUMP
	TYPE 4 POLYPROPYLENE 180mmø INSPECTION CHAMBER (PPIC)
	TYPE 3 POLYPROPYLENE 450mmø INSPECTION CHAMBER (PPIC)
	BACKDROP
SVP	SOIL AND VENT PIPE
RWP	RAIN WATER PIPE
RG/BG	ROAD/BIN STORE GULLY
2.92 -1:11	EXISTING LEVEL/FALL
+3.50	PROPOSED ARCHITECT'S LEVELS
EX.+4.183	EXISTING LEVELS TO BE MAINTAINED
	RETAINING WALL BY OTHERS
FALL	PROPOSED FALL

1. GENERAL

(i) This drawing is not to be scaled, work to figured dimensions only, confirmed on site.

(ii) This drawing is to be read in conjunction with all relevant architectural drawings, detailed specifications where applicable and all associated drawings in this series.

(iii) Any discrepancy on this drawing is to be reported immediately to the partnership for clarification.

(iv) The contractor is responsible for all temporary works and for the stability of the works in progress.

SEE DRAWING DR02 FOR DRAINAGE NOTES

Description	By	Aprvd.	Date	Rev.
NEW CONNECTION TO PUBLIC SEWER BY EXISTING INSPECTION CHAMBER AS HIGHLIGHTED. PROPOSED FALLS AND RETAINING WALL ADDED.	A.R.	A.K.	26.10.18	P3
ISSUED FOR TENDER	IMR	A.K.	10.08.18	P2
PRELIMINARY DRAFT FOR DISCUSSION.	A.K.	A.K.	20.04.18	P1

TENDER DRAWING

NOT FOR CONSTRUCTION

Title: DRAINAGE LAYOUT

Project: NEW CLUBHOUSE

Client: SUSSEX YACHT CLUB

HOP CONSULTING CIVIL AND STRUCTURAL ENGINEERS

HOP House, 41 Church Road
Hove, East Sussex BN3 2BE
www.hop.uk.com
ask@hop.uk.com
+44 (0)1273 223900

Drawing No. 14896-HOP-ZZ-XX-DR-C-DR01 Status D2 Rev. P3

© Copyright