




front elevation as existing scale 1:100

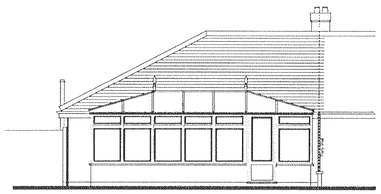


rear elevation as existing

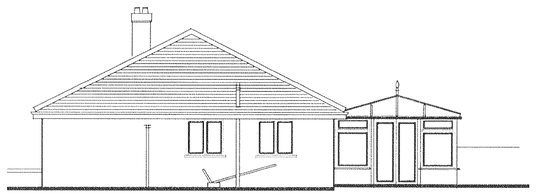


side (East) elevation as existing

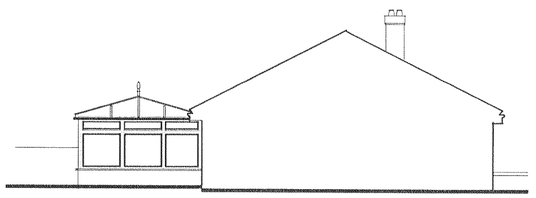

side (west) elevation as existing

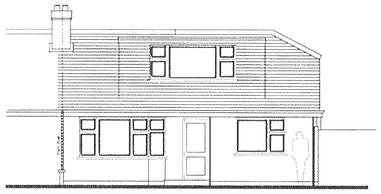


front elevation as proposed scale 1:100

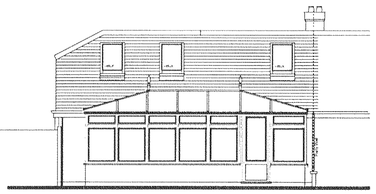

rear elevation as proposed



side (East) elevation as proposed

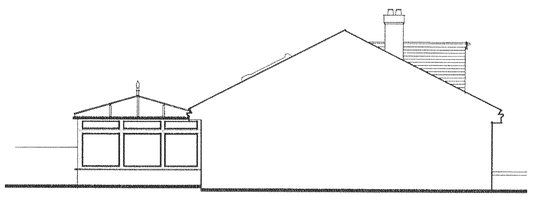

side (west) elevation as proposed


0m 1.0m 2.0m 3.0m 4.0m 5.0m 6.0m 7.0m 8.0m 9.0m 10.0m

Scale Bar 1:100


0m 1.0m 2.0m 3.0m 4.0m 5.0m 6.0m 7.0m 8.0m 9.0m 10.0m

Scale Bar 1:50


Paper Size: A1

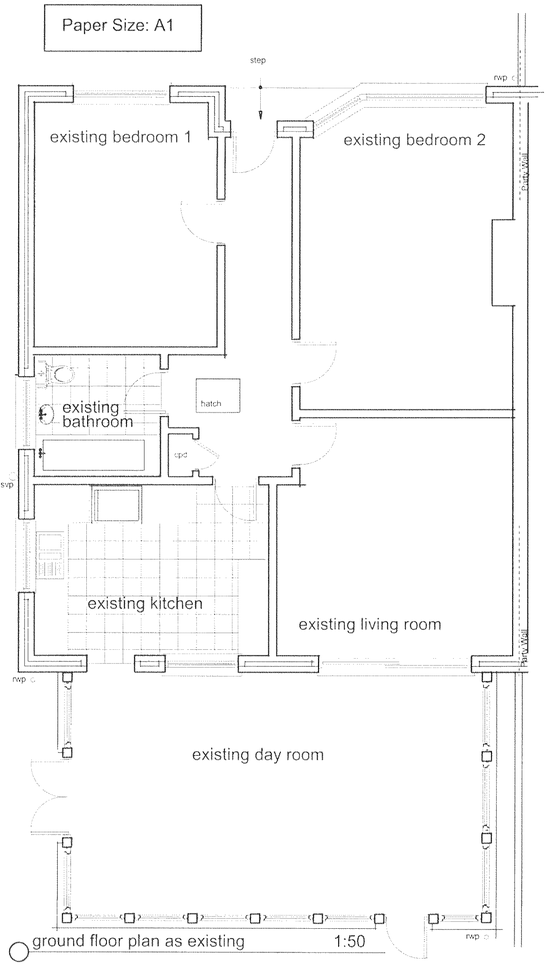

ground floor plan as existing 1:50

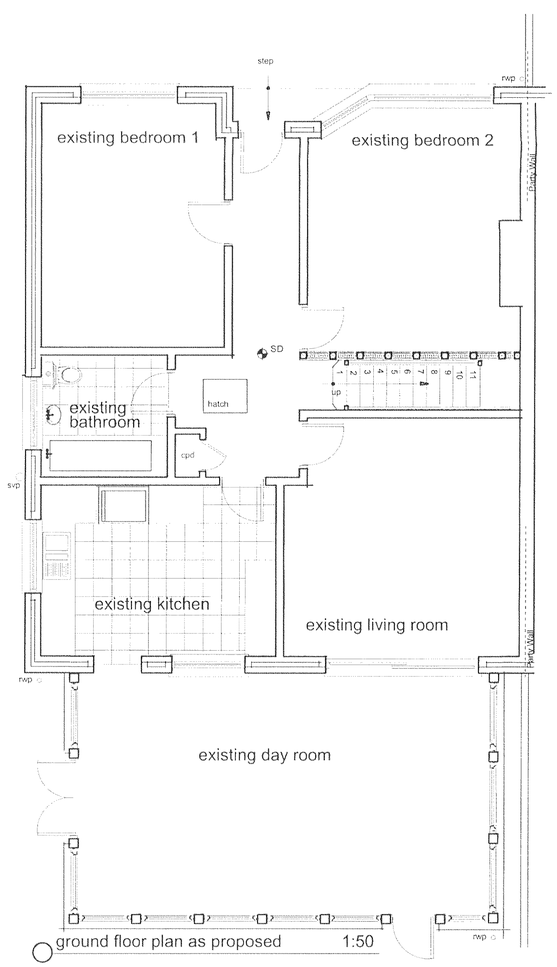

ground floor plan as proposed 1:50

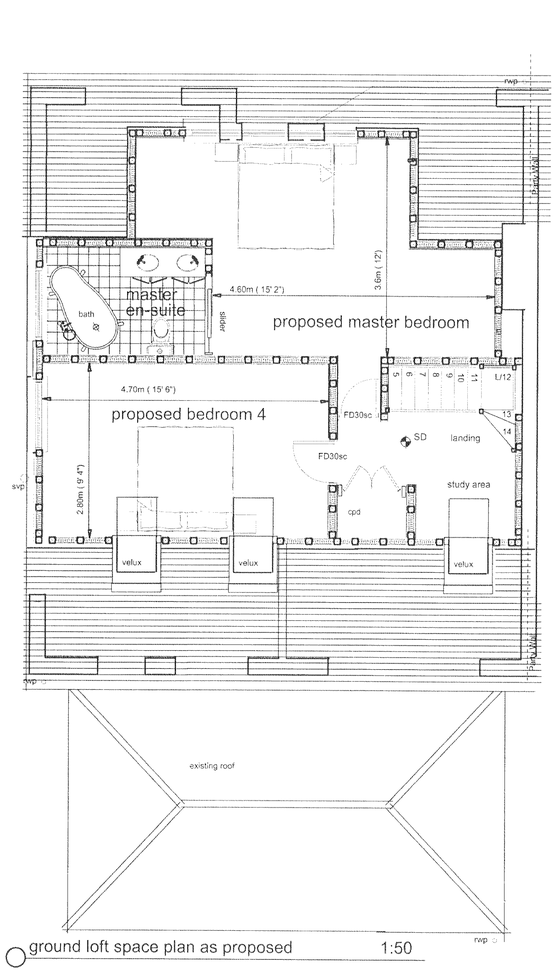

ground loft space plan as proposed 1:50

REV.	DATE	AMENDMENT
A	28.04.2010	Alteration to suit planning departments requirements

PLANNING STAGE

Client:
Mr. & Mrs. Hilditch

Location:
19 Southview Close
Shoreham-by-Sea
West Sussex
BN43 6LJ

Project:
Proposed Loft Conversion
with roof extension

Drawing:
Plans and elevations
as existing & proposed

FOCAL Building Plans & Surveys

RICS

C.N VENER MRICS ABEng.
FISHERMANS COTTAGE
48 WEST STREET
SHOREHAM-BY-SEA
BN43 5WG
Tel: (01273) 236049
E-mail: carl.vener@rtlworld.com

Date: March 2010
Scale: 1:50, 1:100
Drawing No.: SC/2010/19/01 Rev. A
Drawn: CNV Checked:

All dimensions in millimetres unless stated otherwise.
This office must be informed immediately of any discrepancies discovered on site.