
**Alternative roof terrace balustrading:**

West Elev:
Extend render wall to provide a height of 1.1m to proposed roof terrace, this will provide improved privacy and overlooking to neighbouring property and our own proposed terrace.

When sitting: there will be no loss of privacy to neighbours what so ever.
When standing: the overlooking is no different to standing and looking out from one of our existing west facing windows

South Elev:
Fully glazed 1.1m balustrade to maximise southerly sun and views.

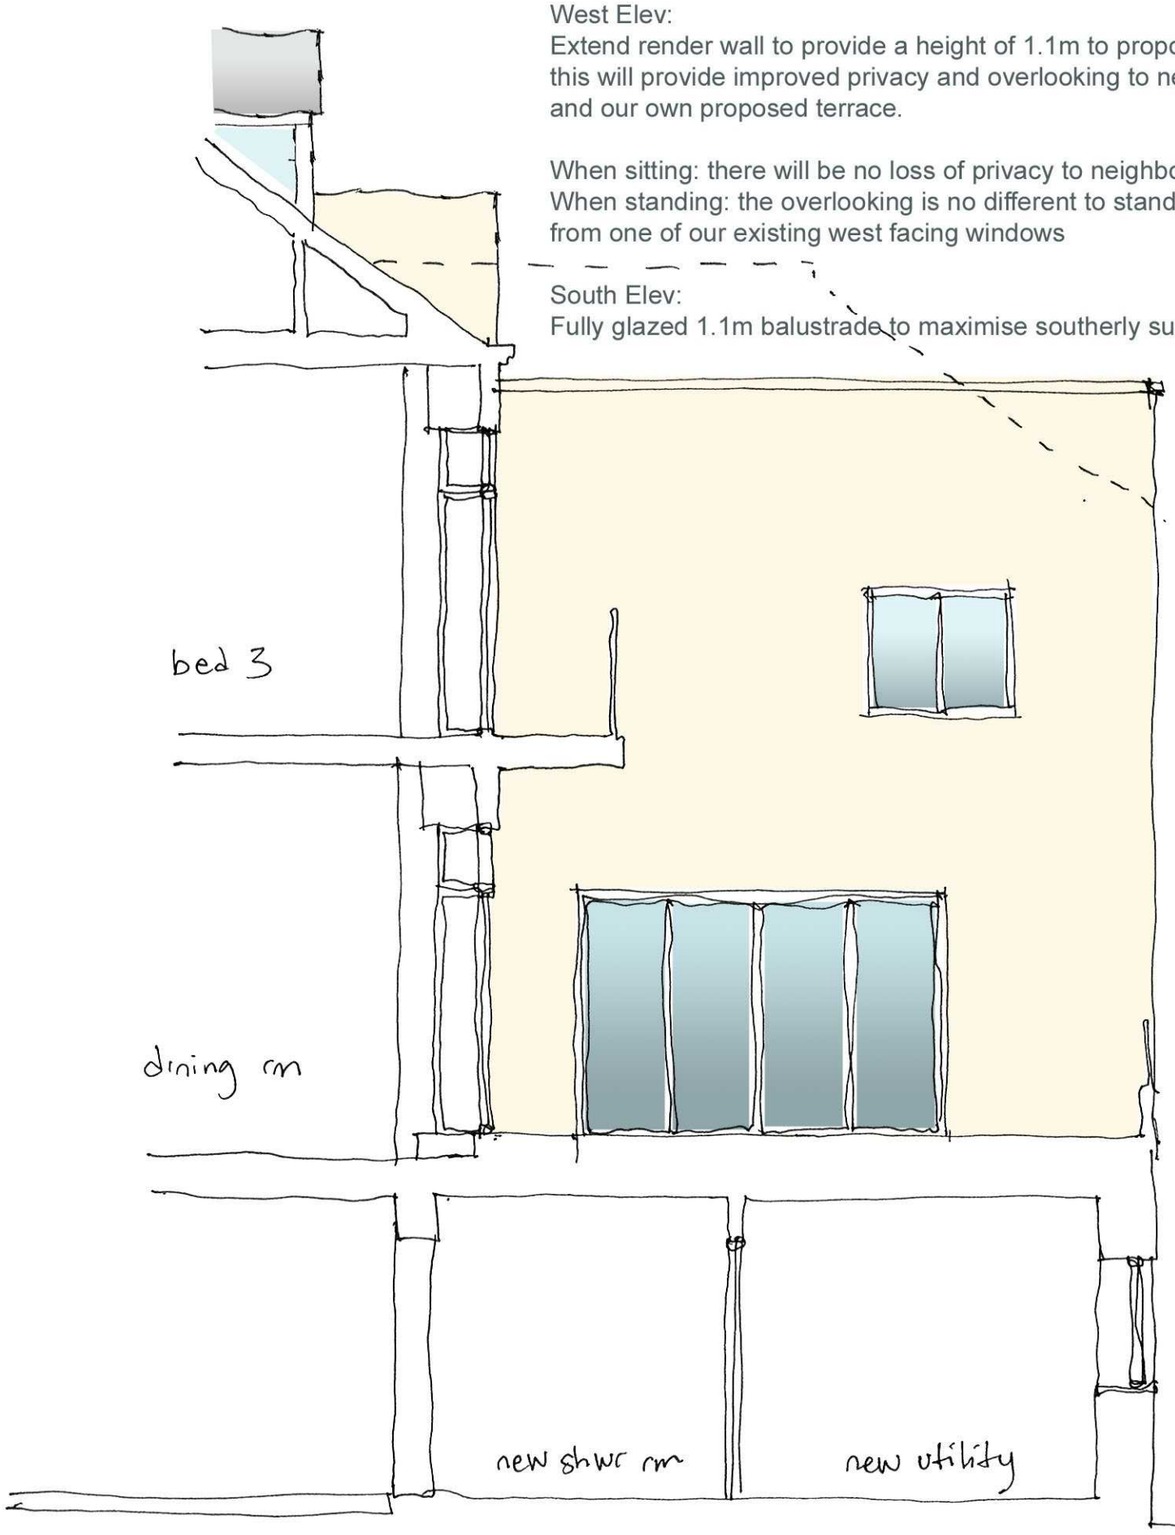


West Elevation Sketch 1:50



South Elevation Sketch 1:50

**SK01 . alternative roof terrace balustrade** . date: 21.04.10 . 44 new road . shoreham by sea . Mr. & Mrs. Jenkins