

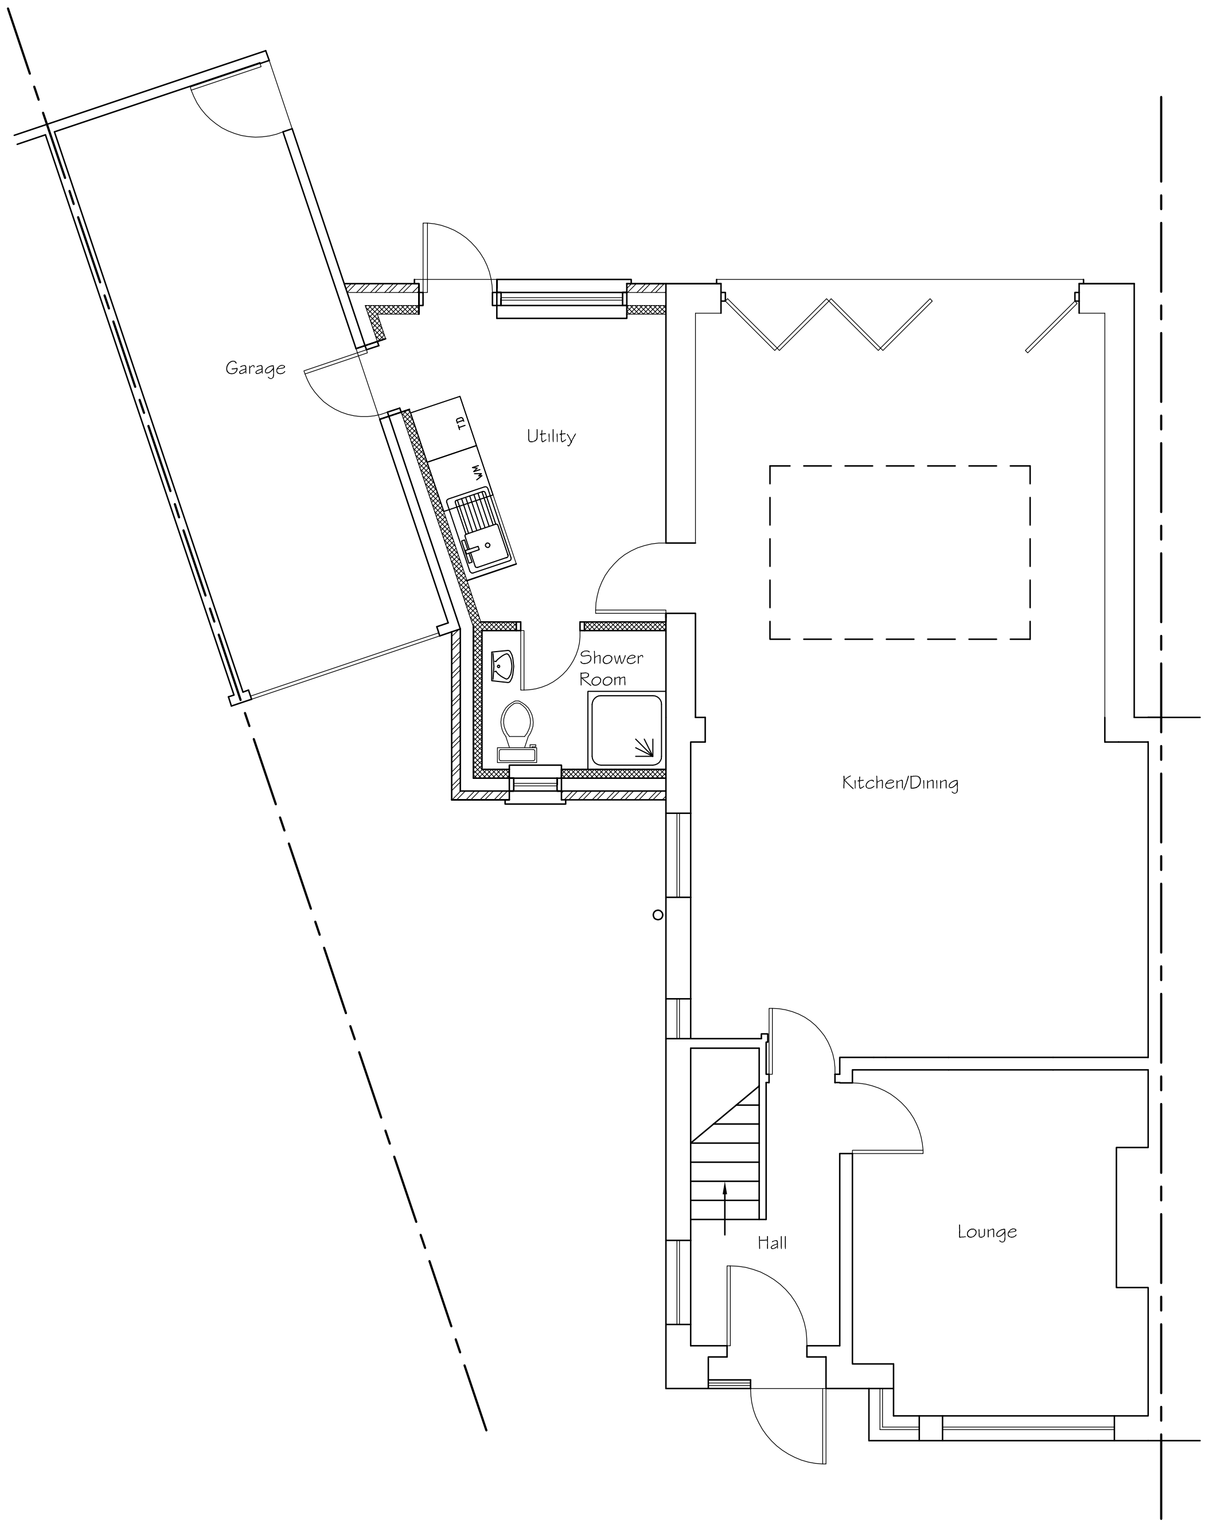


Proposed Ground Floor Plan

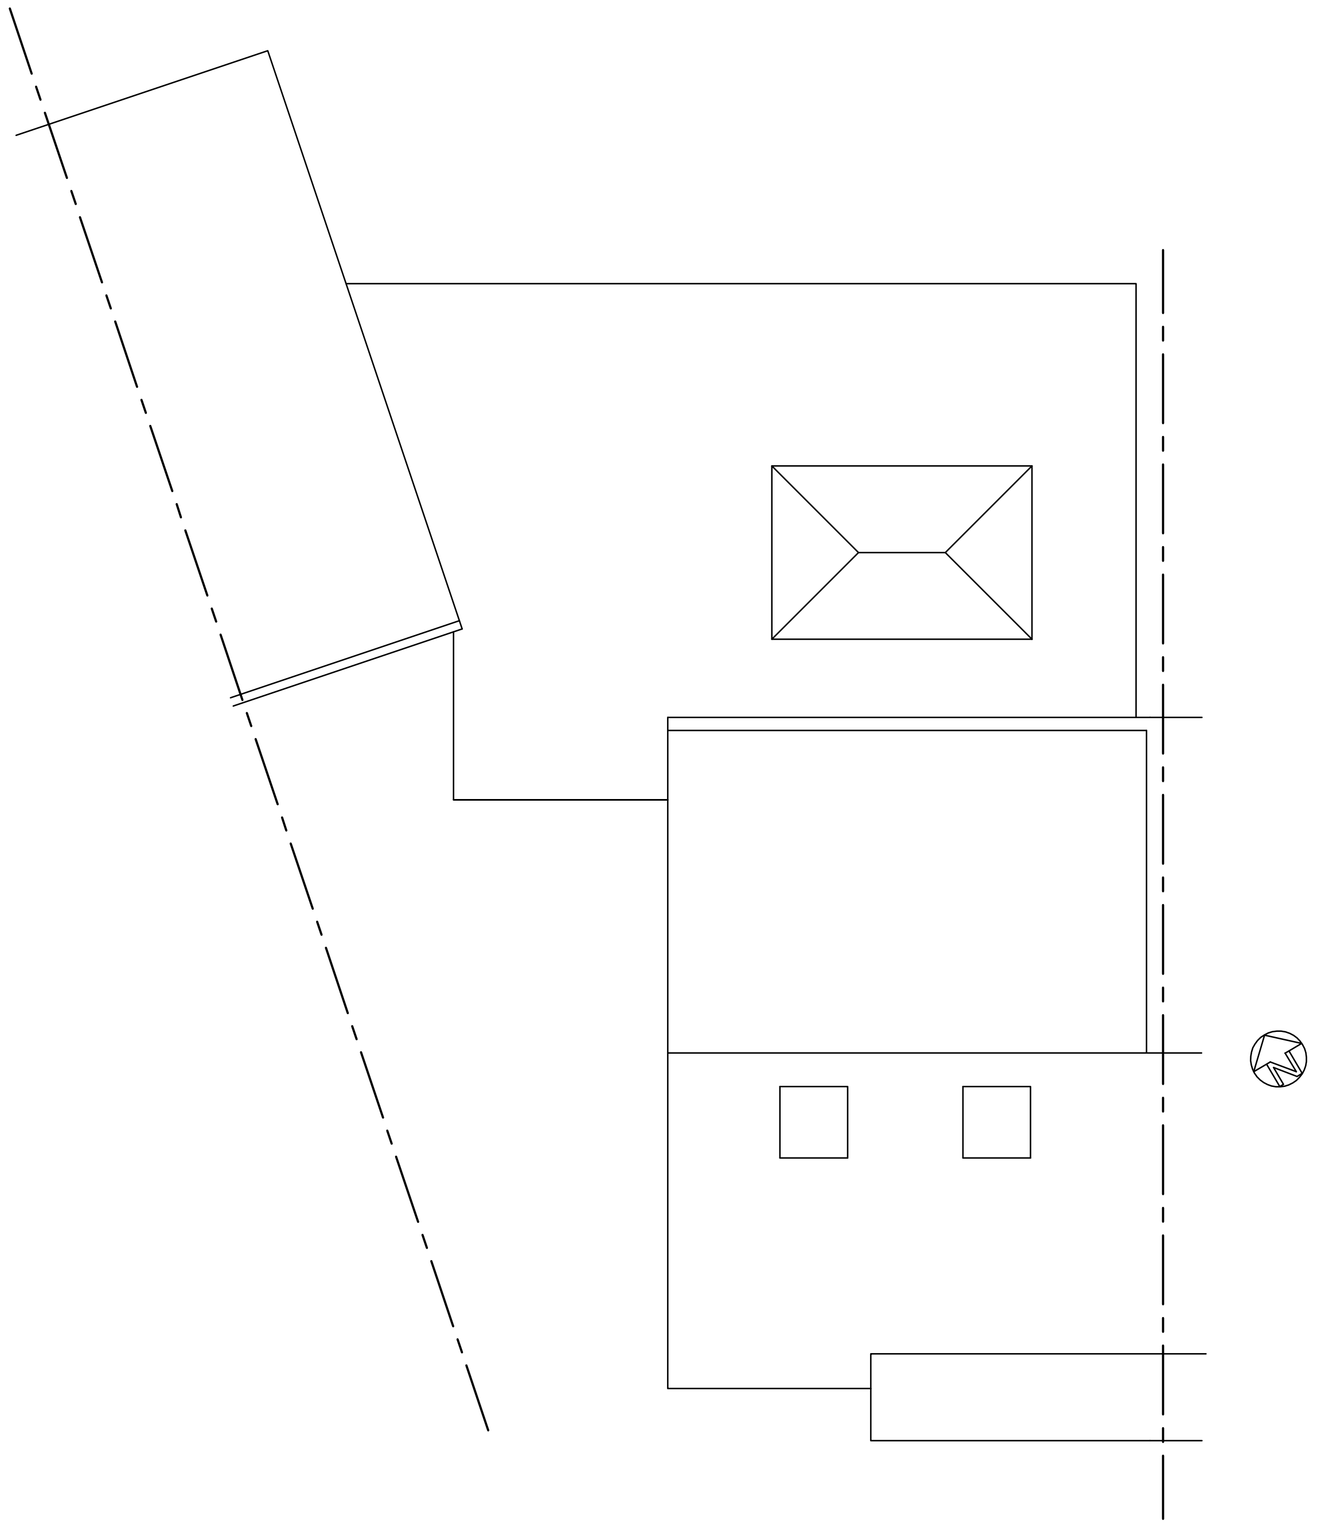


Proposed Roof Plan

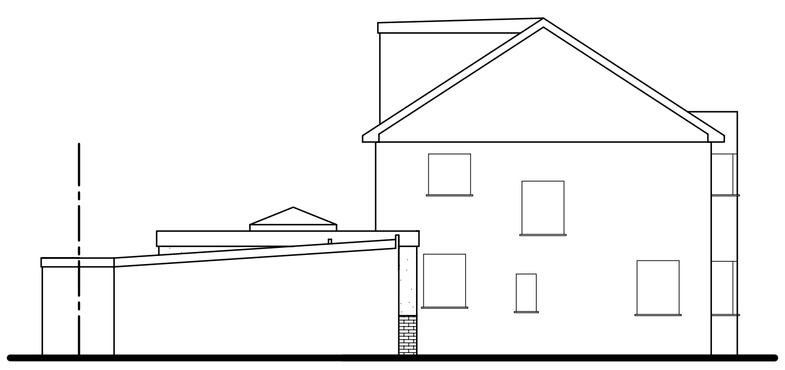


Prposed Side (North-West) Elevation



Proposed Rear (North-East) Elevation

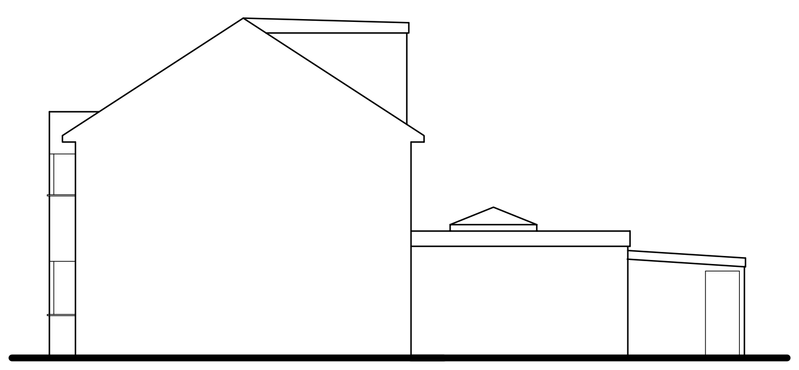

Proposed Side (South-East) Elevation (unaltered)

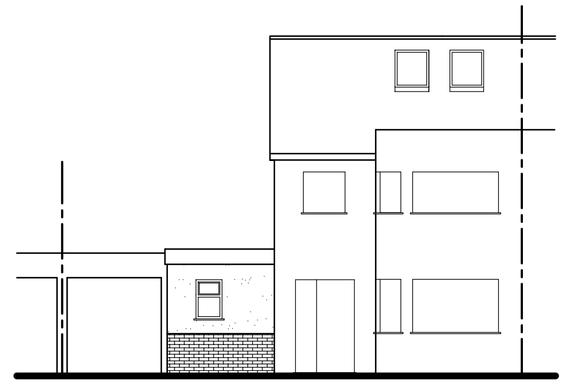

Proposed Front (South-West) Elevation

0 0.5 1 2 3 4 5 6 7 8 9 10

SCALE 1:100

Tony Rogers
Building Consultants
Address: 40 Dawn Crescent, Upper Beeding
West Sussex, BN44 3WH
Telephone: 01903 815225 Fax: 01903 815225

Rev.	Date:	Revision Description:
A	Sept 2025	Extension enlarged

Client: Mr & Mrs K Edwards

Address: 39 Mersham Gardens
Worthing
West Sussex
BN12 4TQ

Project: Proposed ground floor side extension

Scale: 1:50 1:100
Paper Size A1

Date: December 2024

Drawing No: 24/1576/05

Drawn By: AWR

Revision: A