



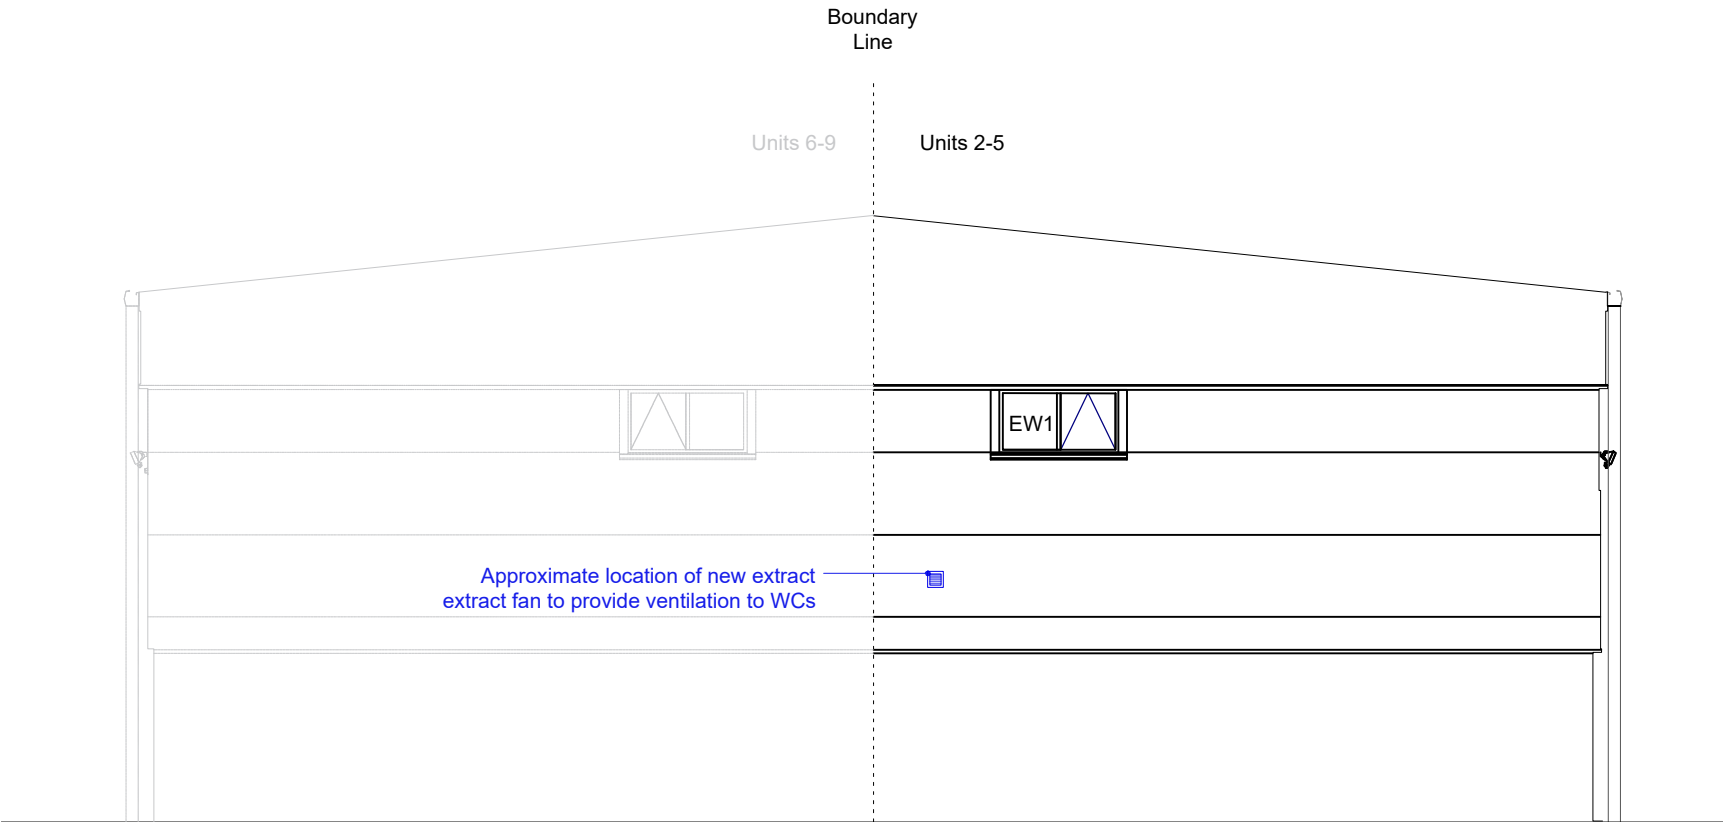

Scale in Metres

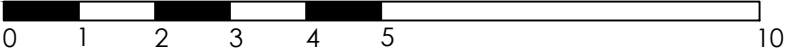

Notes:

DO NOT SCALE FROM THIS DRAWING. Use figured dimensions only.

This drawing is the copyright of MacConvilles Ltd and may be reproduced either in hard copy or electronic format for the internal use of the recipient in connection with this project only.

This drawing may not be reproduced further nor amended or extracted from nor used for any other purpose without the prior written consent of MacConvilles Ltd.

This drawing must be read in conjunction with all other related drawings and documentation. Any discrepancy in either must be reported immediately to MacConvilles Ltd.

It is the contractor's responsibility to check all dimensions on site, any discrepancy to be reported immediately to MacConvilles Ltd.

Details are representative only, size and final setting out to be verified on site, and subject to confirmation by relevant specialist subcontractor.

Full original record copies of issued drawings are kept at MacConvilles Ltd.

MacConvilles Ltd declares its moral rights to be identified as the authors of this drawing and any architectural work carried out in this project.

Drawing Status

FOR PLANNING

Rev	Description	By	Date
P2	Notes added	DC	23.03.2026
P1	First Issue	DC	16.12.2025



Office 2.31,
4500 Parkway,
Solent Business Park,
Whiteley,
Fareham,
PO15 7AZ
T +44 (0) 2381980021
E mail@macconvilles.com
W www.macconvilles.com



Client
Electronic Temperature Instruments Ltd

Project Title
Units 2-5 Glenmore Business Park

Drawing Title
Proposed South-Side Elevation

Scale @ A3	Drawn	Checked	Revision Date
1:100	DC	PB	23.03,2026

Drawing Details

Project | Originator | System | Level | Type | Role | Number | Revision

27014 - MAC - XX -EL - DR - B - 0312 - P2