

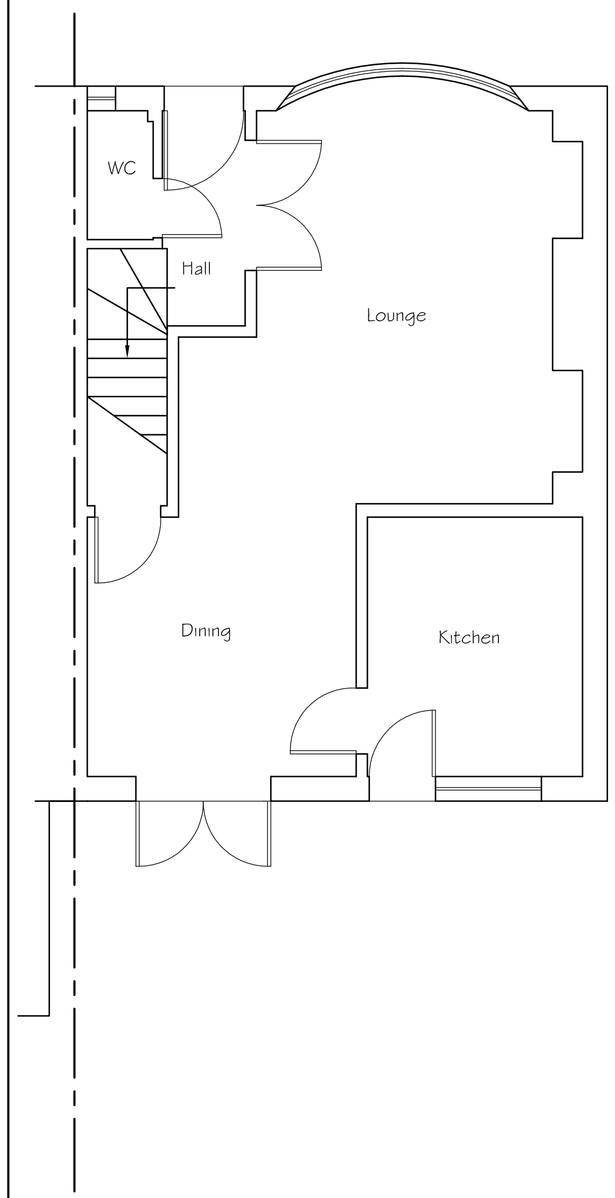



Existing Ground Floor Plan

 


Existing Roof Plan

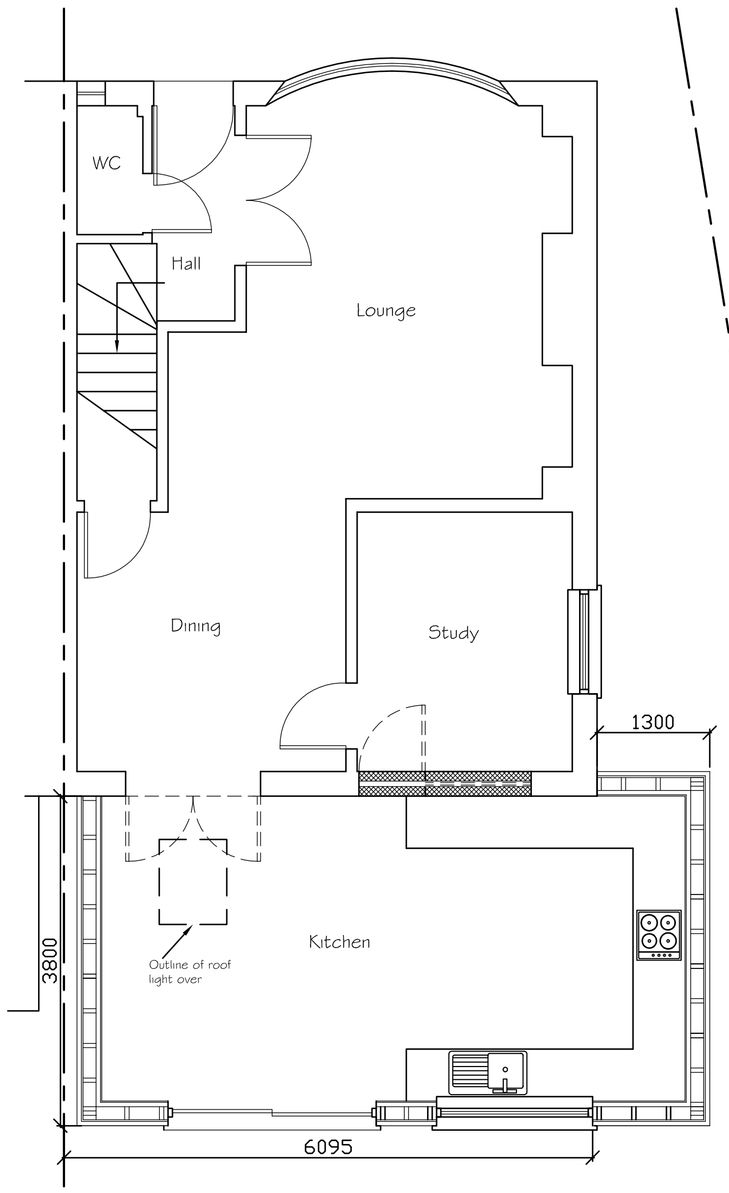


Proposed Ground Floor Plan

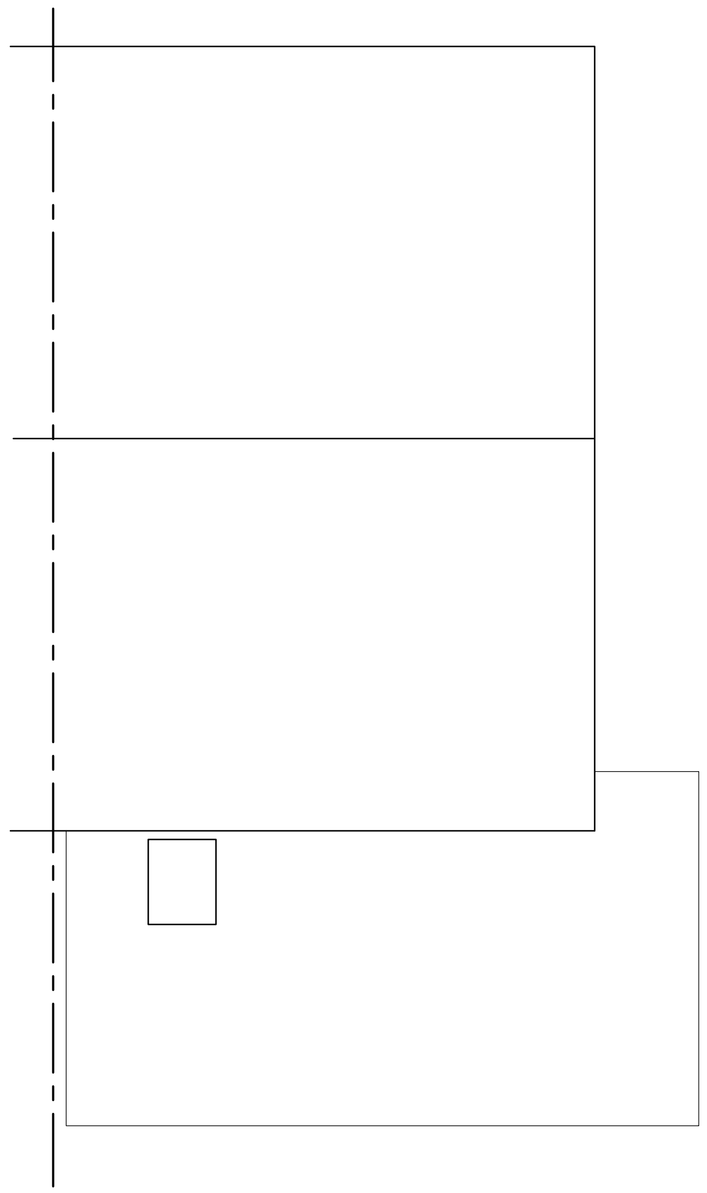


Proposed Roof Plan

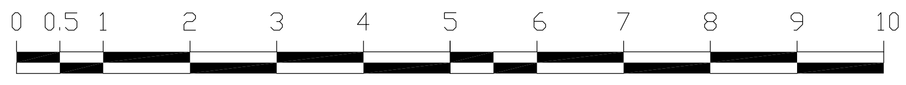


SCALE 1:50

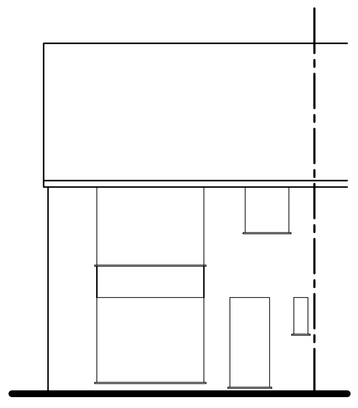


Existing Front (South) Elevation

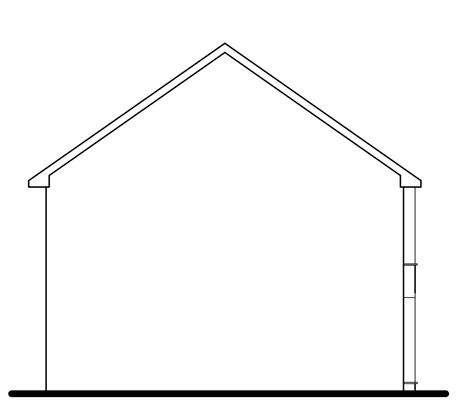


Existing Side (West) Elevation

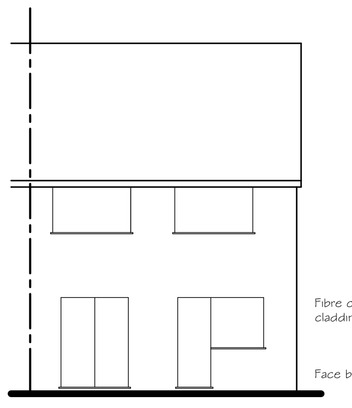


Existing Rear (North) Elevation

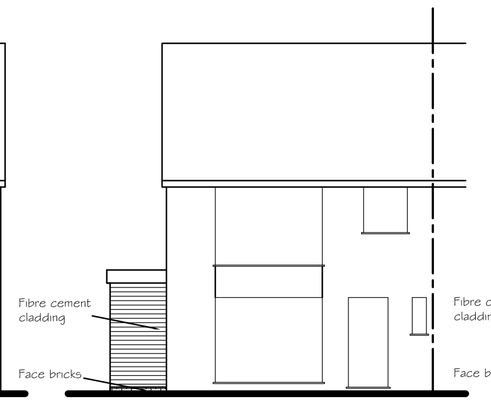


Proposed Front (South) Elevation

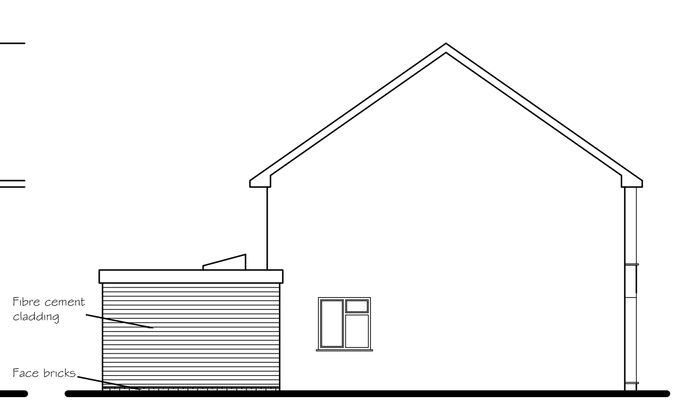


Proposed Side (West) Elevation

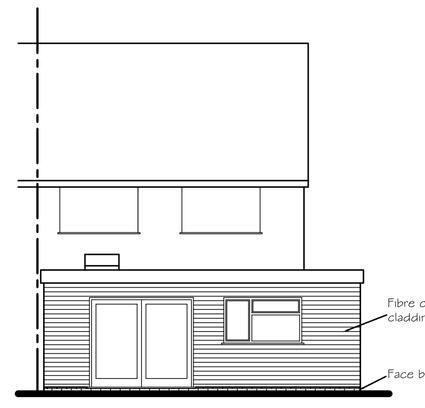

Proposed Rear (North) Elevation

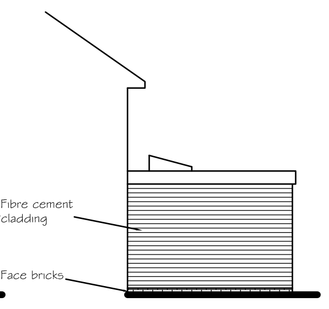

Proposed Side (East) Elevation

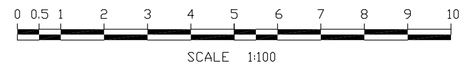

SCALE 1:100

Tony Rogers
Building Consultants
Address: 40 Dawn Crescent, Upper Beeding
West Sussex, BN44 3WH
Telephone: 01903 815225 Fax: 01903 815225

Rev.	Date:	Revision Description:
A	Nov 2022	Materials note added

Client: Mr & Mrs L Martin

Address: 10 Querneby Close
Shoreham
West Sussex
BN43 6EJ

Project: Proposed single storey rear extension

Scale: 1:50 1:100
Paper Size A1

Date: October 2022

Drawing No: 22/1519/01

Drawn By: AWR | Revision: A