
BOROUGH OF WORTHING
DEPOSITED 5.10.07
TP. R.L.F. No.
WB/ 07/1232/FU

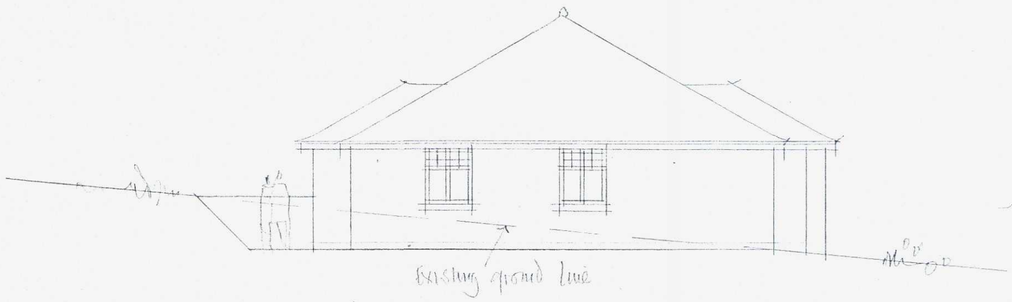


· WEST ·




· NORTH ·

· BUNGALOW ELEVATIONS ·

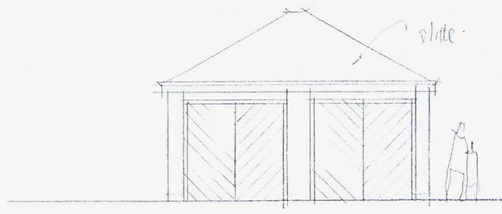

· FRONT ·

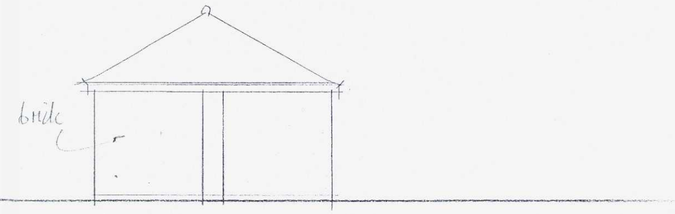


· SIDES ·


· GARAGE DETAILS ·



· EAST ·

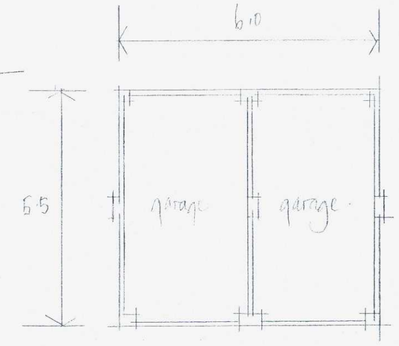

· PLAN ·

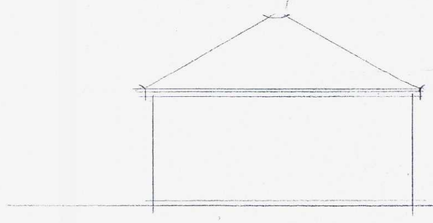

· REAR ·

Michael G. Warner. R.I.B.A.	client · MRS J. Butler ·	project · 12 Woodland Avenue Worthing ·	scale 1:100	date 21.9.07	drawing no. 724/3

the contractor should check all dimensions on site. It is the contractors responsibility to ensure compliance with Building Regulations.

James P. Maginnis DS(UK) 030515