
T.P. COPY


BOROUGH OF WORTHING
DEPOSITED 5.10.7
WB/ 07/1232/FU



· FRONT ELEVATION (South) ·

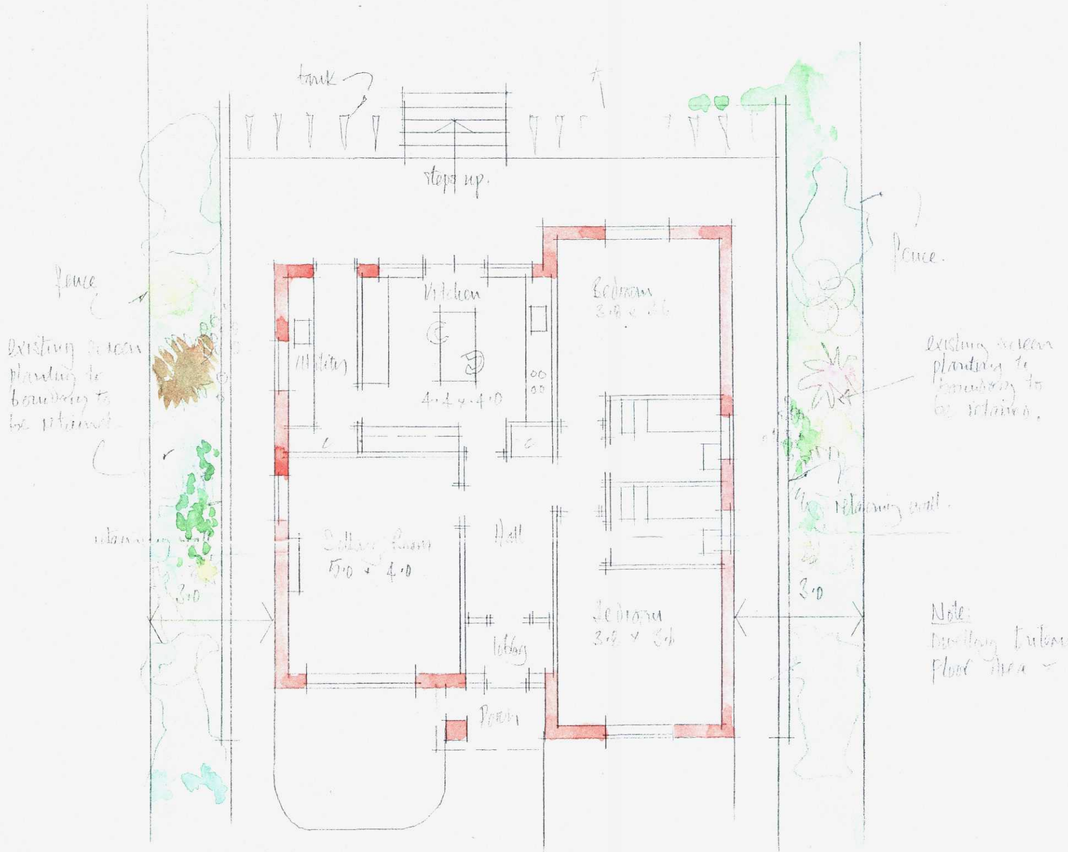

· FLOOR PLAN ·

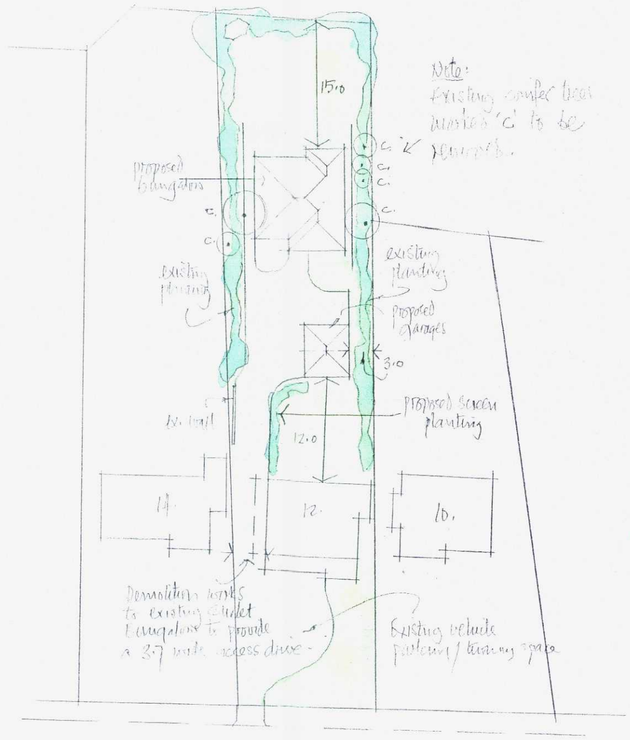

· 1:500 BLOCK PLAN ·

WORTHING BOROUGH COUNCIL
26 NOV 2007
CONSENT GRANTED SUBJECT TO CONDITIONS

Michael G. Warner. R.I.B.A.	client · MRS. J. Salter ·	project · 12 Woodland Avenue · Worthing ·	scale 1:100 & 1:500	date 4·7·07	drawing no. 734/2

The contractor should check all dimensions on site. It is the contractors responsibility to ensure compliance with Building Regulations.

James P. Maginnis DS(UK) 030515