CITYZEN IS THE TRADING NAME FOR CITYZEN LIMITED; REGISTERED OFFICE: PRESTON PARK HOUSE, BRIGHTON, BN1 6SB; REGISTERED NUMBER: 10634993

A3 : 297 x 420

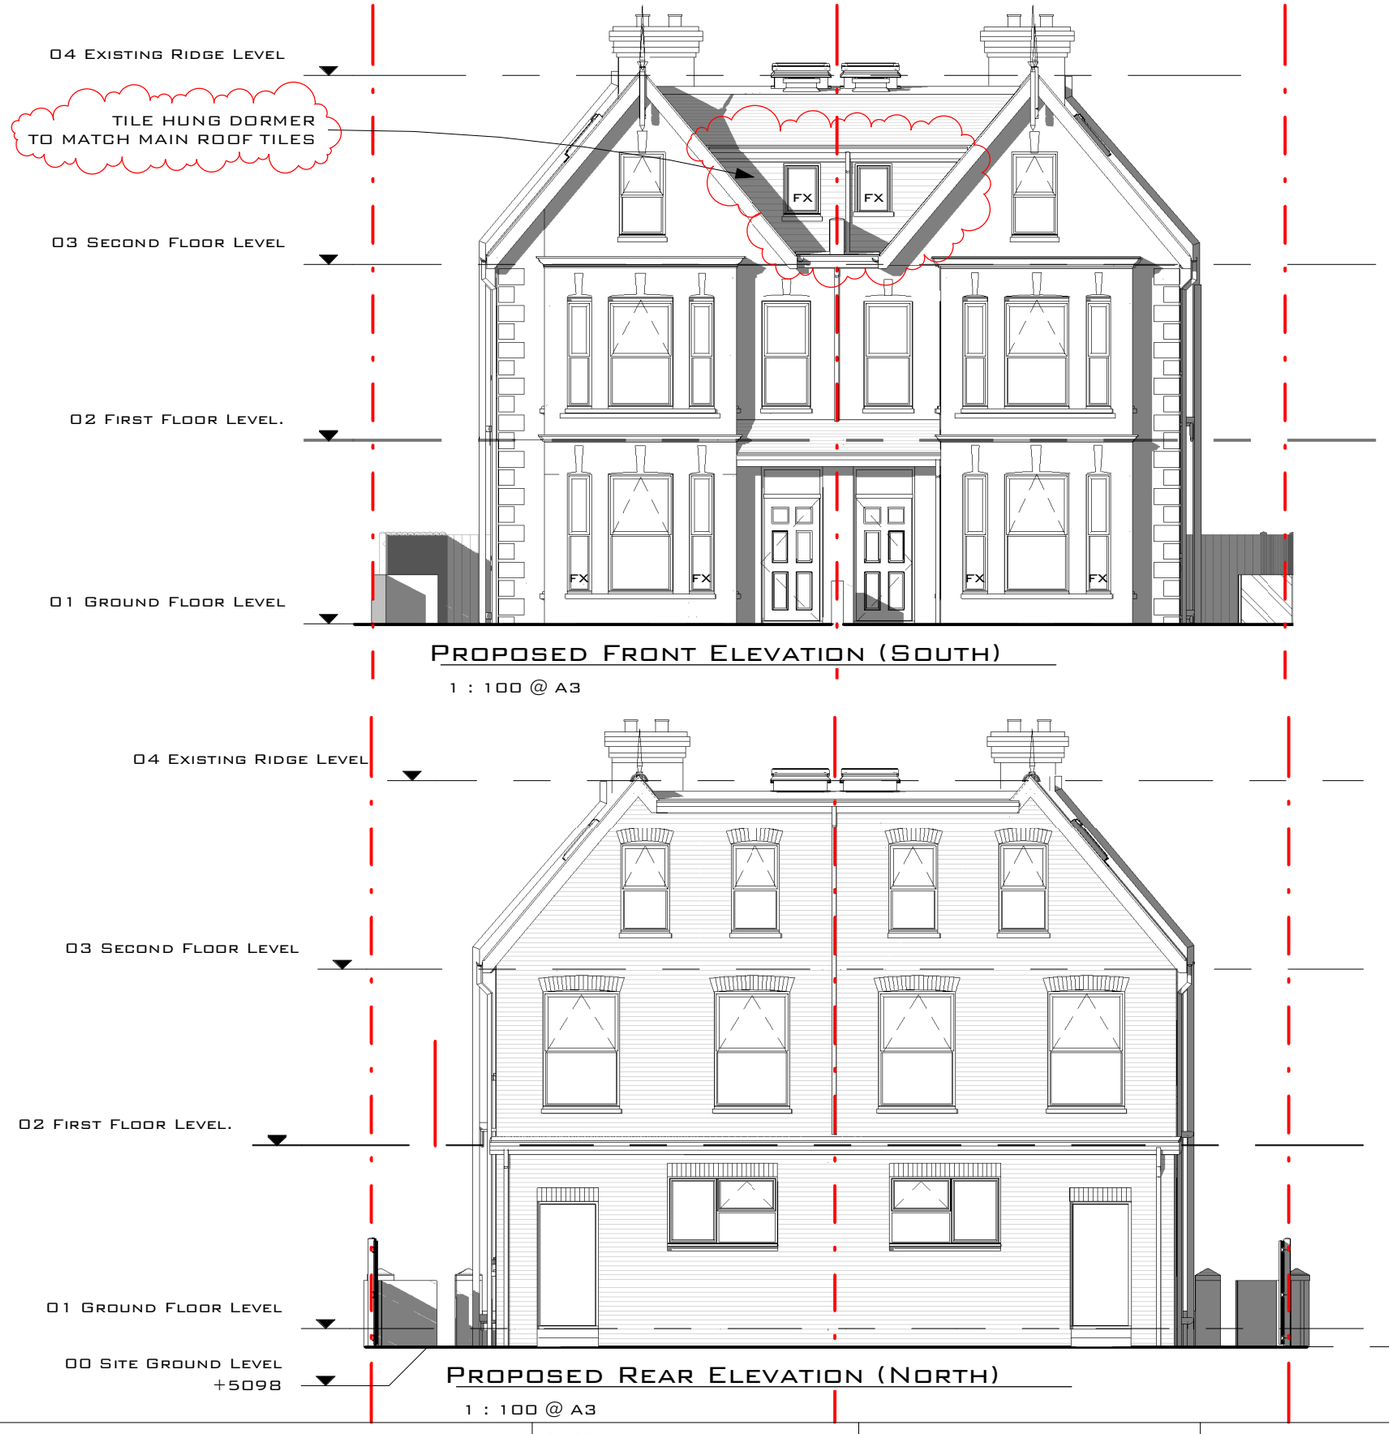

Proposed Front Elevation (South)

1 : 100 @ A3

Proposed Rear Elevation (North)

1 : 100 @ A3

Notes:

- ALL DIMENSIONS ARE IN MM, UNLESS STATED OTHERWISE.
- DRAWINGS SHOULD ONLY BE SCALED FOR PLANNING PURPOSES. DO NOT SCALE FROM THIS DRAWING FOR CONSTRUCTION PURPOSES.
- ANY ERRORS OR OMISSIONS TO BE NOTIFIED TO CITYZEN IMMEDIATELY.
- CITYZEN IS NOT RESPONSIBLE FOR ANY BUILDING WORK THAT IS CARRIED OUT ON SITE.
- THIS DRAWING IS FOR PLANNING PURPOSES ONLY - DO NOT BUILD FROM THIS DRAWING.

Rev	Date	Revision	drawn	Checked	Approved
D	17.05.22	Dormer finish revised	RS	CS	CS
C	29.09.20	Edits after planning & BCO comments	AG	RS	RS
B	20.09.09	NMA revision	AG	AG	AG
A	14.08.20	Edits to client's revision	AG	AG	AG

PLANNING

0m 1m 2m 3m 4m 5m 10m

Scale Bar @ 1:100

client:
Adur and Worthing Council

project:
7-9 Albion Street, Southwick, BN42 4DN

title:
Proposed Front (South) & Rear (North) Elevations

CITYZEN
ARCHITECTURE | ENVIRONMENT
MARITIME HOUSE
BASIN ROAD NORTH
HOVE
EAST SUSSEX
BN41 1WR
CONTACT@CITYZENDESIGN.CO.UK
WWW.CITYZENDESIGN.CO.UK
01273 915010
Chartered Institute of Architectural Technologists
Registered Practice

scale:
1 : 100 @ A3

designer:
Roman Schnecker

©COPYRIGHT CITYZEN LIMITED

date:
13.08.20

drawing: project ref - drg no. (revision)
2014 -PL - 350 - (D)

File Path: \\server-dc1\Unrestricted\01 Projects\Cityzen\2000\2014 Albion St\3 - Project Documentation\3.1 Drawings\03 - Revit\2014-Main.rvt