
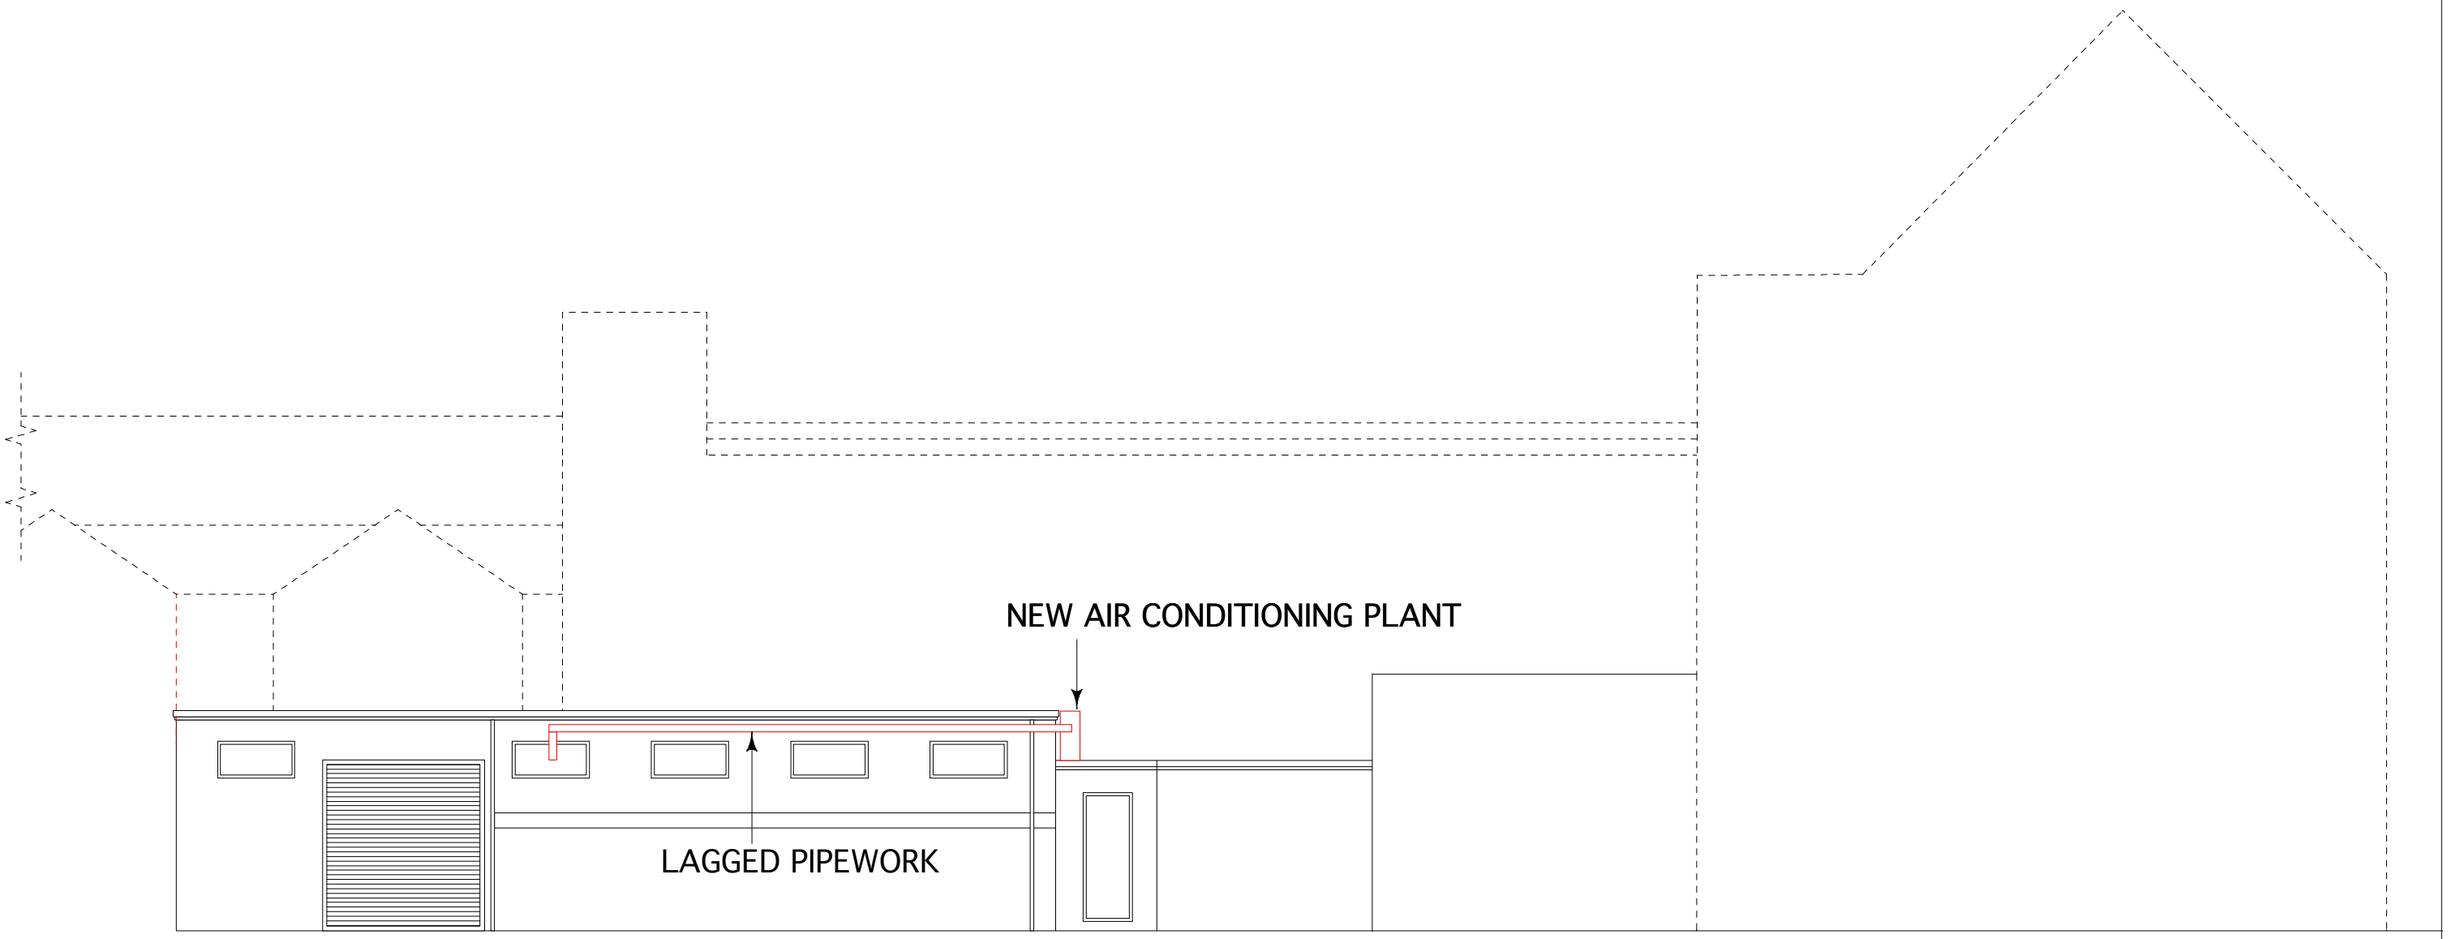


PROPOSED NORTH ELEVATION

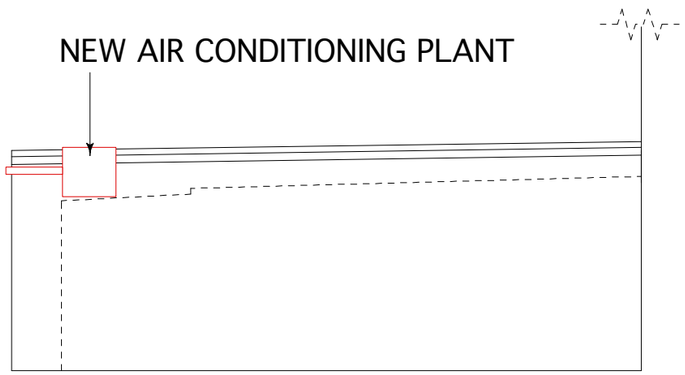

WEST ELEVATION SHOWING POSITION
OF PLANT ON THE WALL.

PB PROPERTIES
the design to build on
Hazelwood, Harbolets Road,
West Chiltington RH20 2LG
Tel: 01798 813298
paul@pbproperties.co.uk

Design By Paul Maggs

Client: NSL LTD

Site Address:
THE PARKING SHOP
52 CHAPEL ROAD
WORTHING
BN11 1BE

NSL SERVICES GROUP

Project Title:
INSTALLATION OF AIR CONDITIONING PLANT

Drawn by: PHM

Date: FEB 2011

Drawing No. 0211/02

Scales @ A3
1:100

AMENDED ORIENTATION 12/05/11

This drawing is produced using Vectorworks CAD. Only written dimensions are to be respected.

Copyright protected to P B Properties