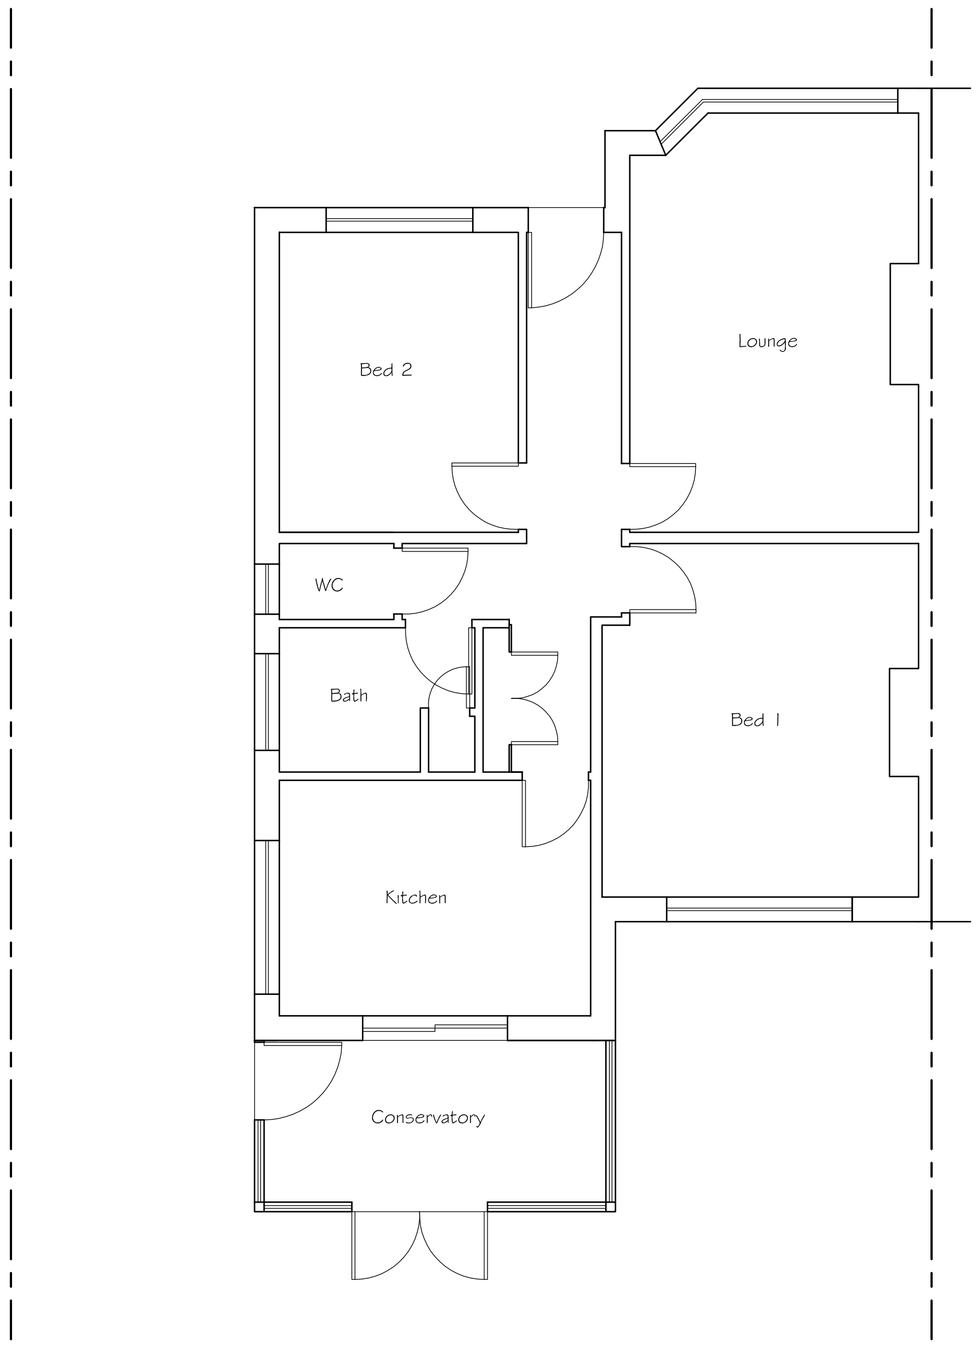

Existing Ground Floor Plan

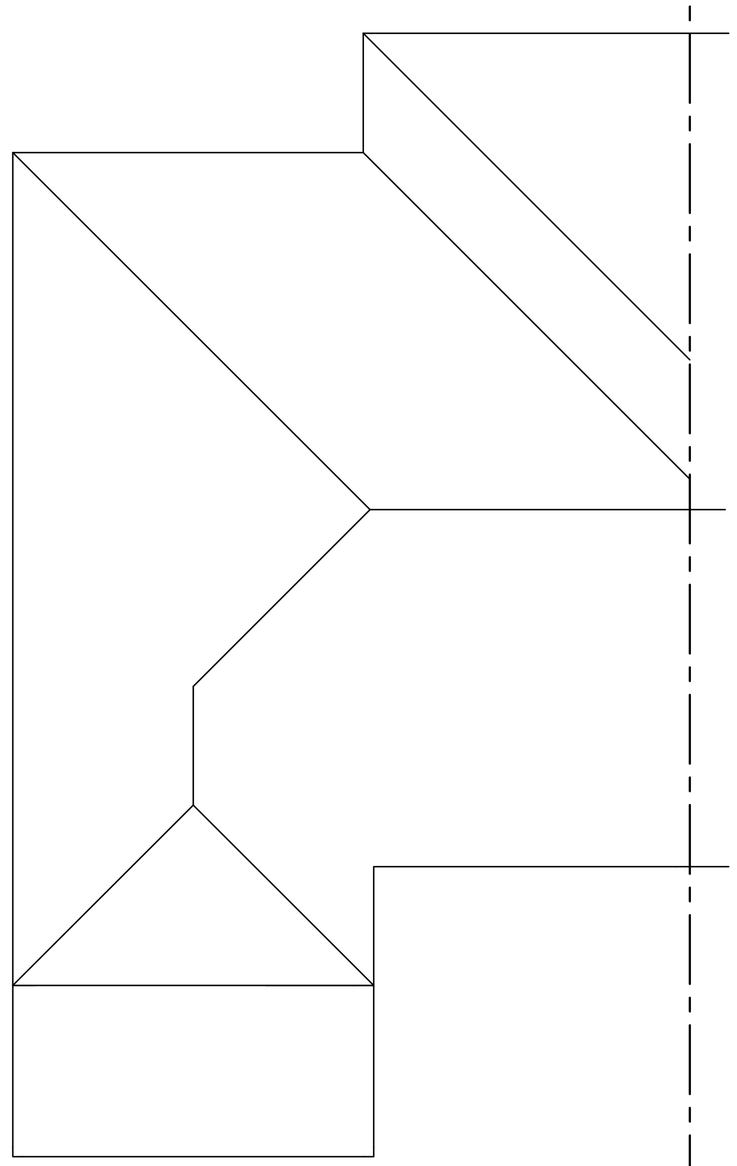

Existing Roof Plan

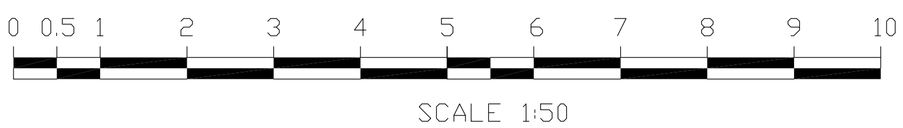

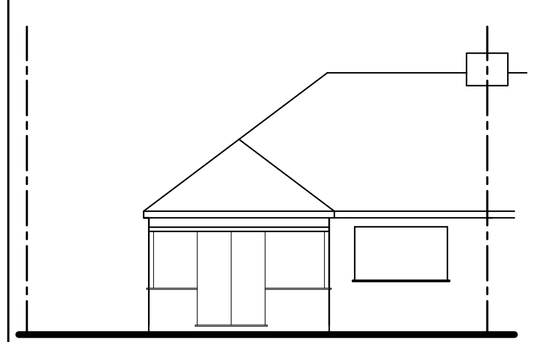

Existing Rear (East) Elevation

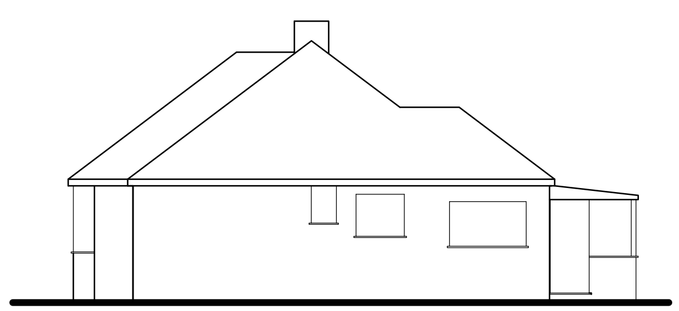

Existing Side (South) Elevation

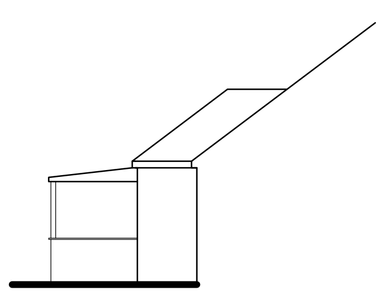

Existing Side (North) Elevation

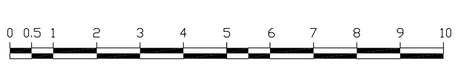

Tony Rogers
Building Consultants
Address: 40 Dawn Crescent, Upper Beeding
West Sussex, BN44 3WH
Telephone: 01903 815225 Fax: 01903 815225

Rev.	Date:	Revision Description:

Client: Mr K Hobbs

Address: 5 Seaside Road
Lancing
West Sussex
BN15 8DD

Project: Proposed single storey rear extension

Scale: 1:50 1:100
Paper Size A1

Date: December 2020

Drawing No: 20/1443/01

Drawn By: AWR

Revision: