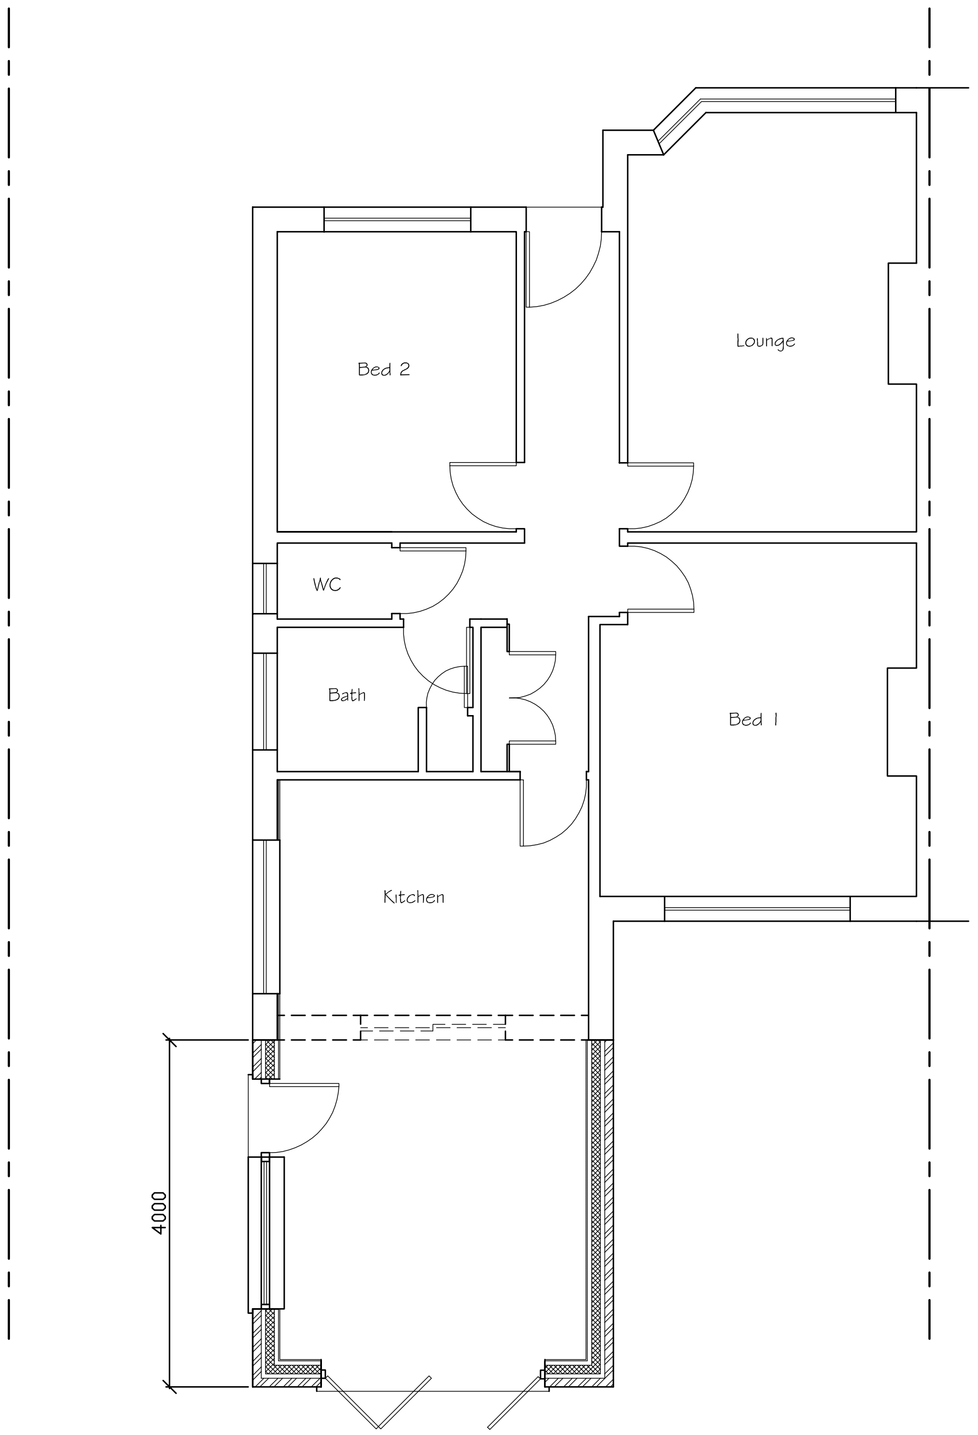

Proposed Ground Floor Plan

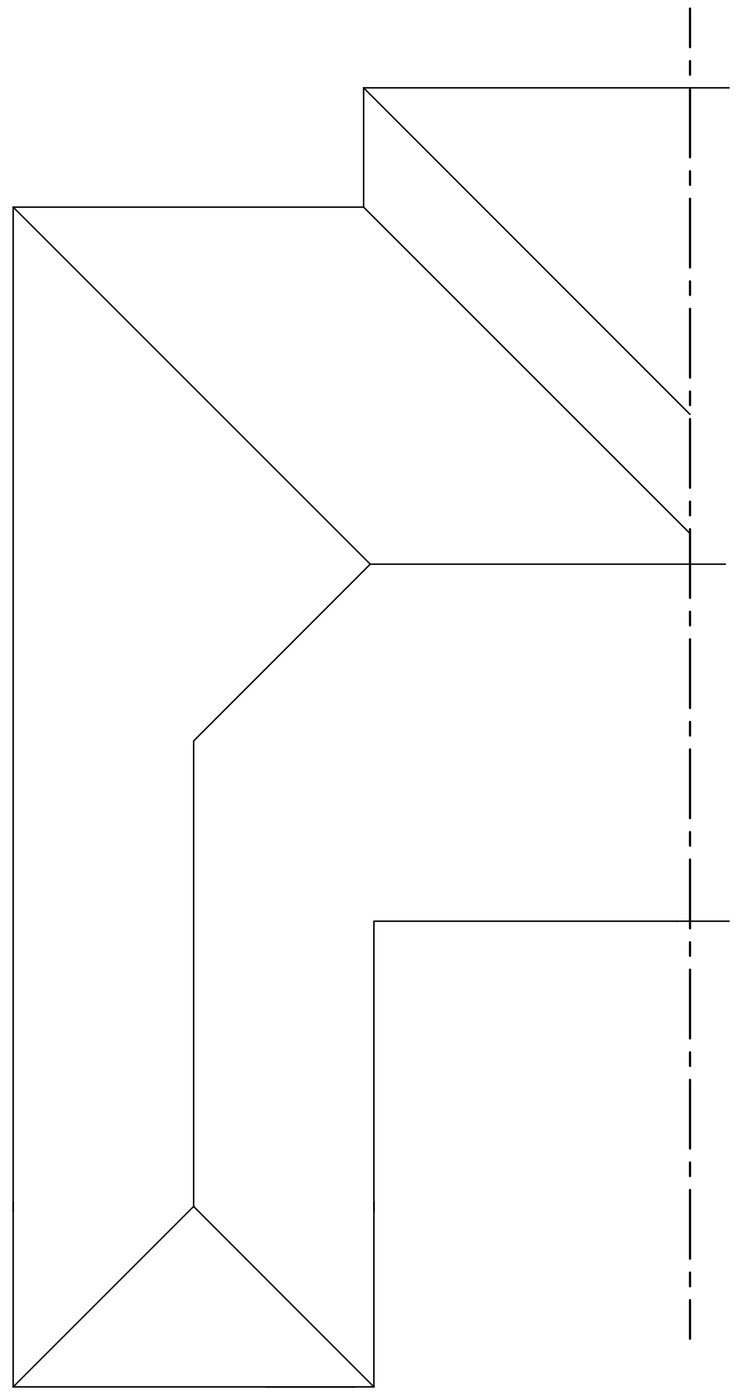

Proposed Roof Plan



SCALE 1:50

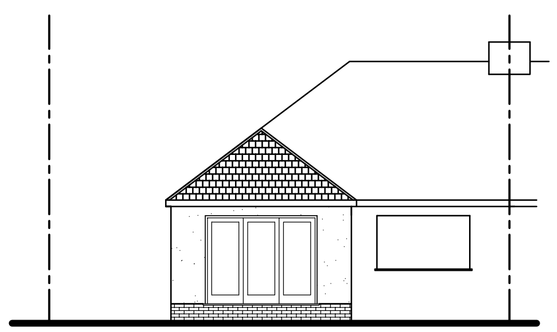

Proposed Rear (East) Elevation

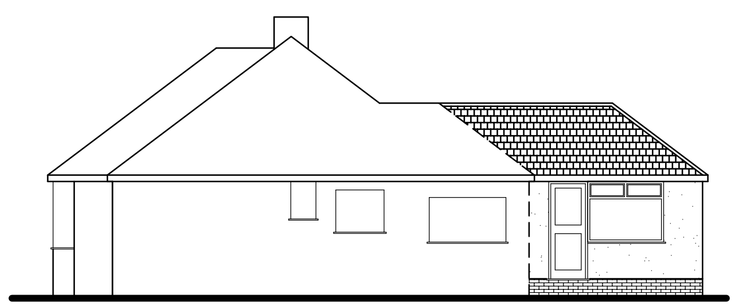

Proposed Side (South) Elevation

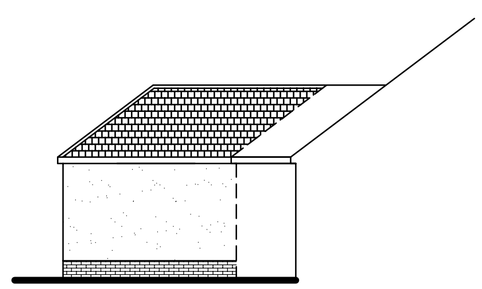

Proposed Side (North) Elevation



SCALE 1:100

Tony Rogers
Building Consultants
Address: 40 Dawn Crescent, Upper Beeding
West Sussex, BN44 3WH
Telephone: 01903 815225 Fax: 01903 815225

Rev.	Date:	Revision Description:

Client: Mr K Hobbs

Address: 5 Seaside Road
Lancing
West Sussex
BN15 8DD

Project: Proposed single storey rear extension

Scale: 1:50 1:100
Paper Size A1

Date: December 2020

Drawing No: 20/1443/02

Drawn By: AWR

Revision: