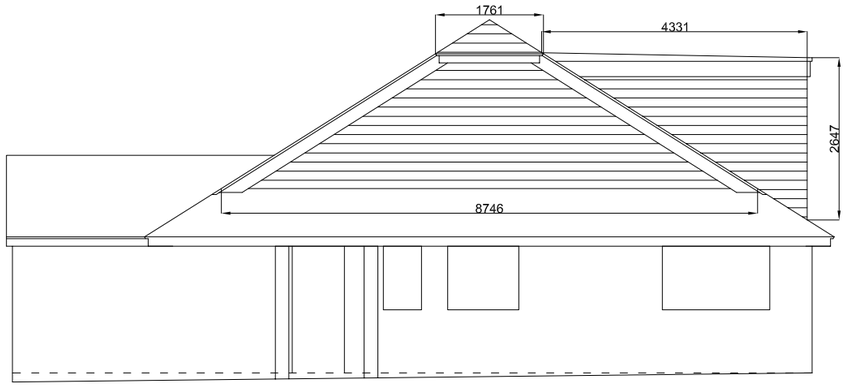

Proposed Side Elevation

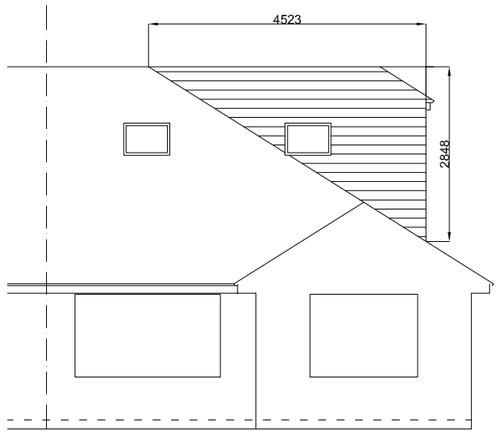

Proposed Front Elevation

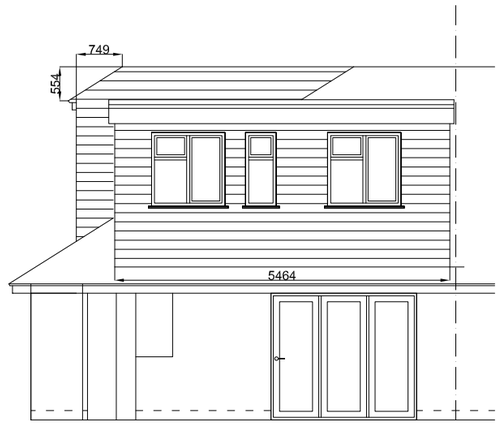

Proposed Rear Elevation

EXTERNAL MATERIALS USED WILL BE OF A SIMILAR NATURE

DORMER	5.464 x 2.647 x 4.331 = 62.6 divide 2 = 31.3 m2
HIP TO GABLE	8.746 base divide 2 = 4.373 x 4.523 x 2.848 = 56.3 divide 3 = 18.7 m2
BARN END	1.761 base divide 2 = 0.88 x 0.749 x 0.554 = 0.365 divde 3 = 0.121 m2
TOTAL	31.3m2 + 18.7 m2 = 50m2 minus barn end = 49.879 m2

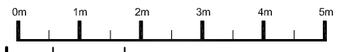

Rev.	Date	Amendments

Consultant
Lusted Design
54 Ingrams Way
Hailsham
East Sussex BN27 3NP
Tel : 01323 843235
Mob : 07951 279022

Job Title

PROPOSED LOFT CONVERSION
AT 244 UPPER SHOREHAM ROAD

Drawing Title

CUBIC VOLUME CALCULATIONS

Drawn AH	**Drawing Number**	**Rev.**
Scale 1:100@A3	1543/08	
Date AUGUST 2015		