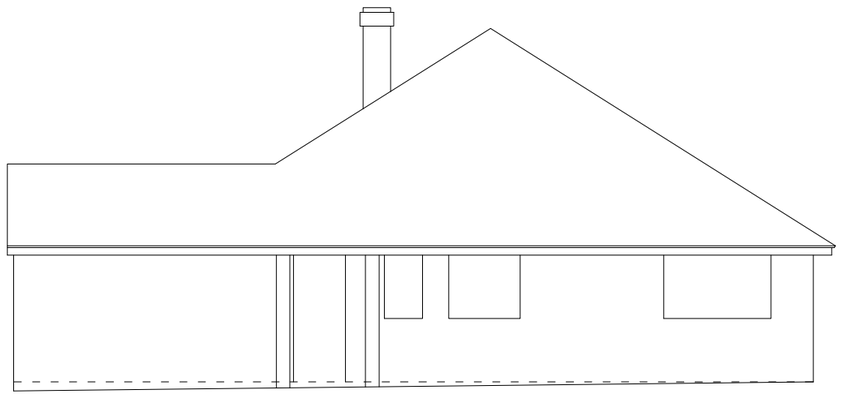

Existing Side Elevation

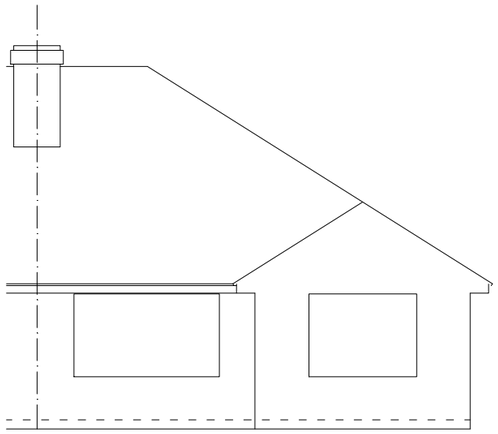

Existing Front Elevation

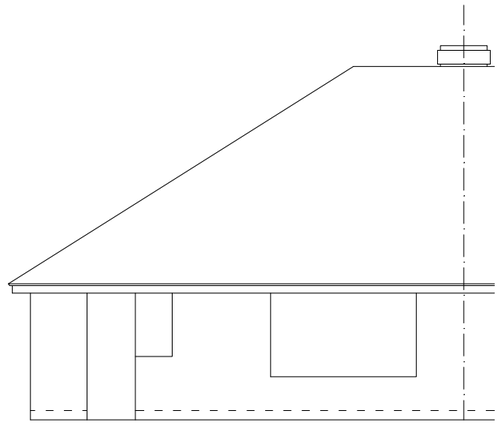

Existing Rear Elevation

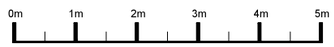

Rev.	Date	Amendments

Consultant
Lusted Design
54 Ingrams Way
Hailsham
East Sussex BN27 3NP
Tel : 01323 843235
Mob : 07951 279022

Job Title
PROPOSED LOFT CONVERSION AT
244 UPPER SHOREHAM ROAD

Drawing Title
EXISTING ELEVATIONS

Drawn AH	**Drawing Number**	**Rev.**
Scale 1:100	1543/01	
Date JULY 2015		