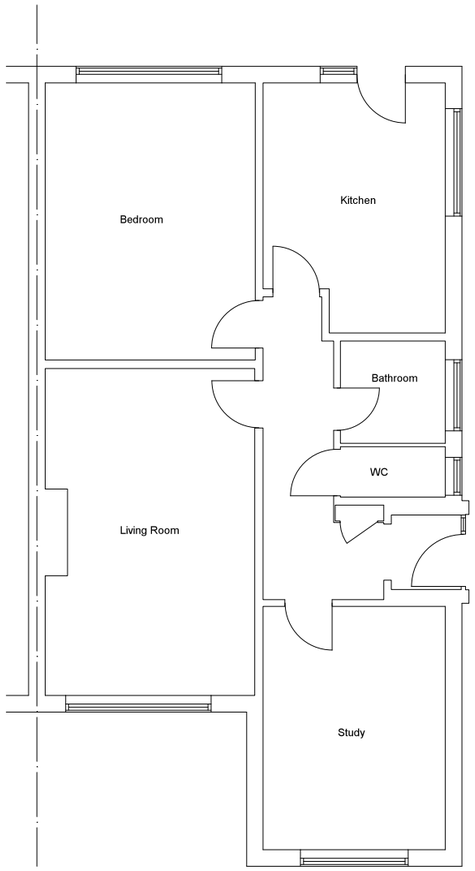

Existing Floor Plan

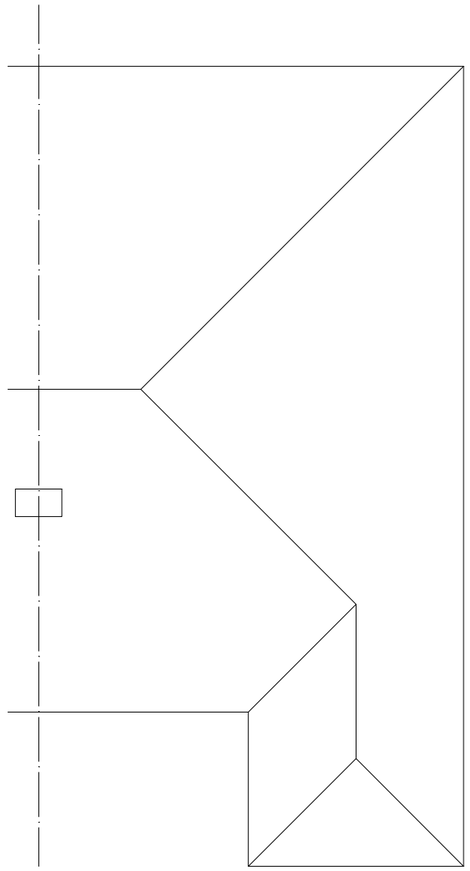

0m 1m 2m 3m 4m 5m

Rev.	Date	Amendments

Consultant
Lusted Design
54 Ingrams Way
Hailsham
East Sussex BN27 3NP
Tel : 01323 843235
Mob : 07951 279022

Job Title
PROPOSED LOFT CONVERSION AT
244 UPPER SHOREHAM ROAD

Drawing Title
EXISTING PLANS

Drawn	Drawing Number	Rev.
AH	1543/02	
Scale 1:100		
Date JULY 2015		