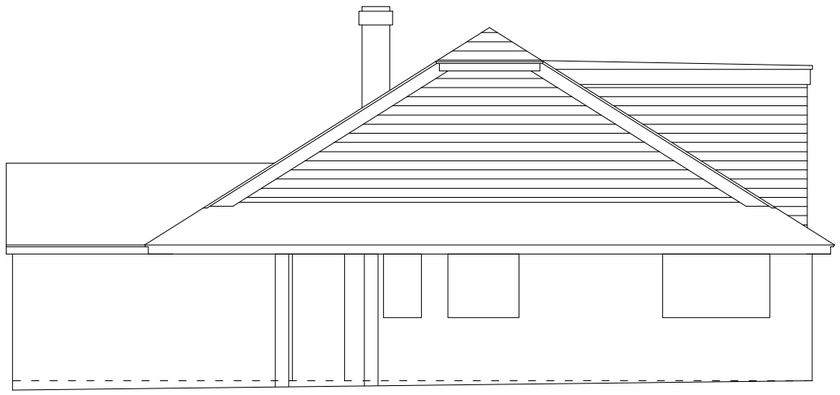

Proposed Side Elevation

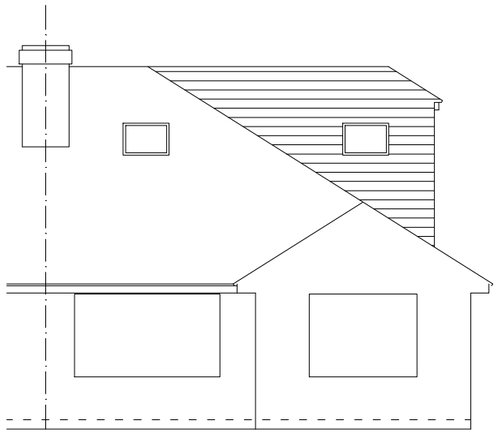

Proposed Front Elevation

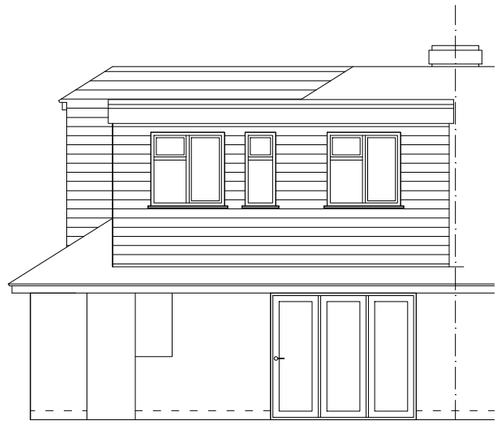

Proposed Rear Elevation

0m 1m 2m 3m 4m 5m

Rev.	Date	Amendments

Consultant

Lusted Design
54 Ingrams Way
Hailsham
East Sussex BN27 3NP
Tel : 01323 843235
Mob : 07951 279022

Job Title

PROPOSED LOFT CONVERSION AT
244 UPPER SHOREHAM ROAD

Drawing Title

PROPOSED ELEVATIONS

Drawn AH	**Drawing Number**	**Rev.**
Scale 1:100	1543/03	
Date JULY 2015		