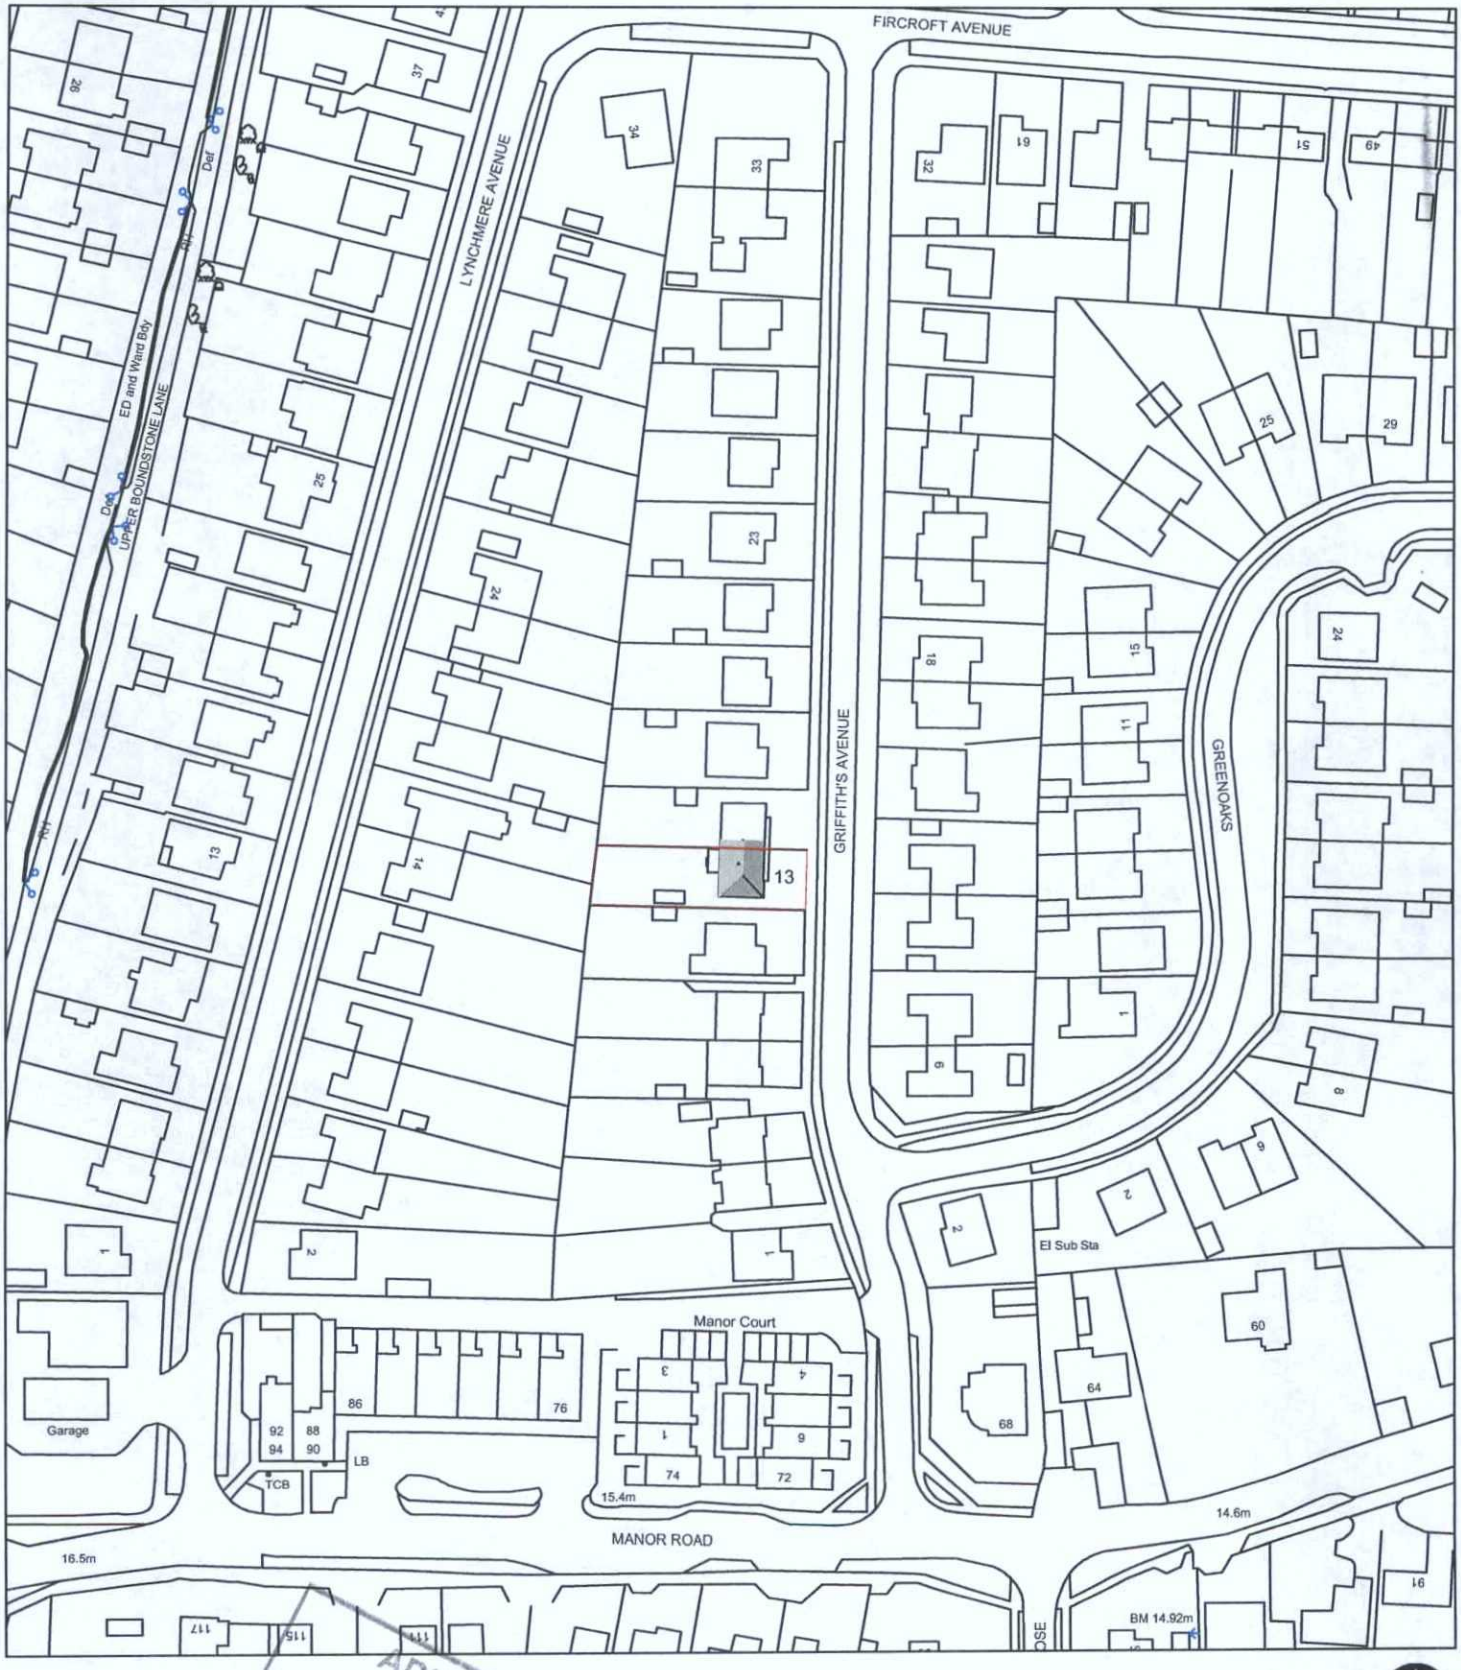

ADUR & WORTHING
PLANNING SERVICES
PLAN
AWDM/ 1163/15
DATE VALID
10 AUG 2015

Revision:

address
Rob Smith
13 Griffiths Avenue, Lancing
West Sussex, BN15 0HW

project
Proposed Extension/ Loft Conversion

title
Location Plan

scale	date	dwg no.	revision
1:1250 @ A4	August 2014	2014.117.03	

DOWNSVIEW ASSOCIATES
Chartered Surveyors

Little Acorns
Hampers Lane
Storrington
West Sussex
RH20 3HZ

Tel: 01903 746367
Mob: 07525 844965

Email:
mail@downsview-surveyors.co.uk

RICS