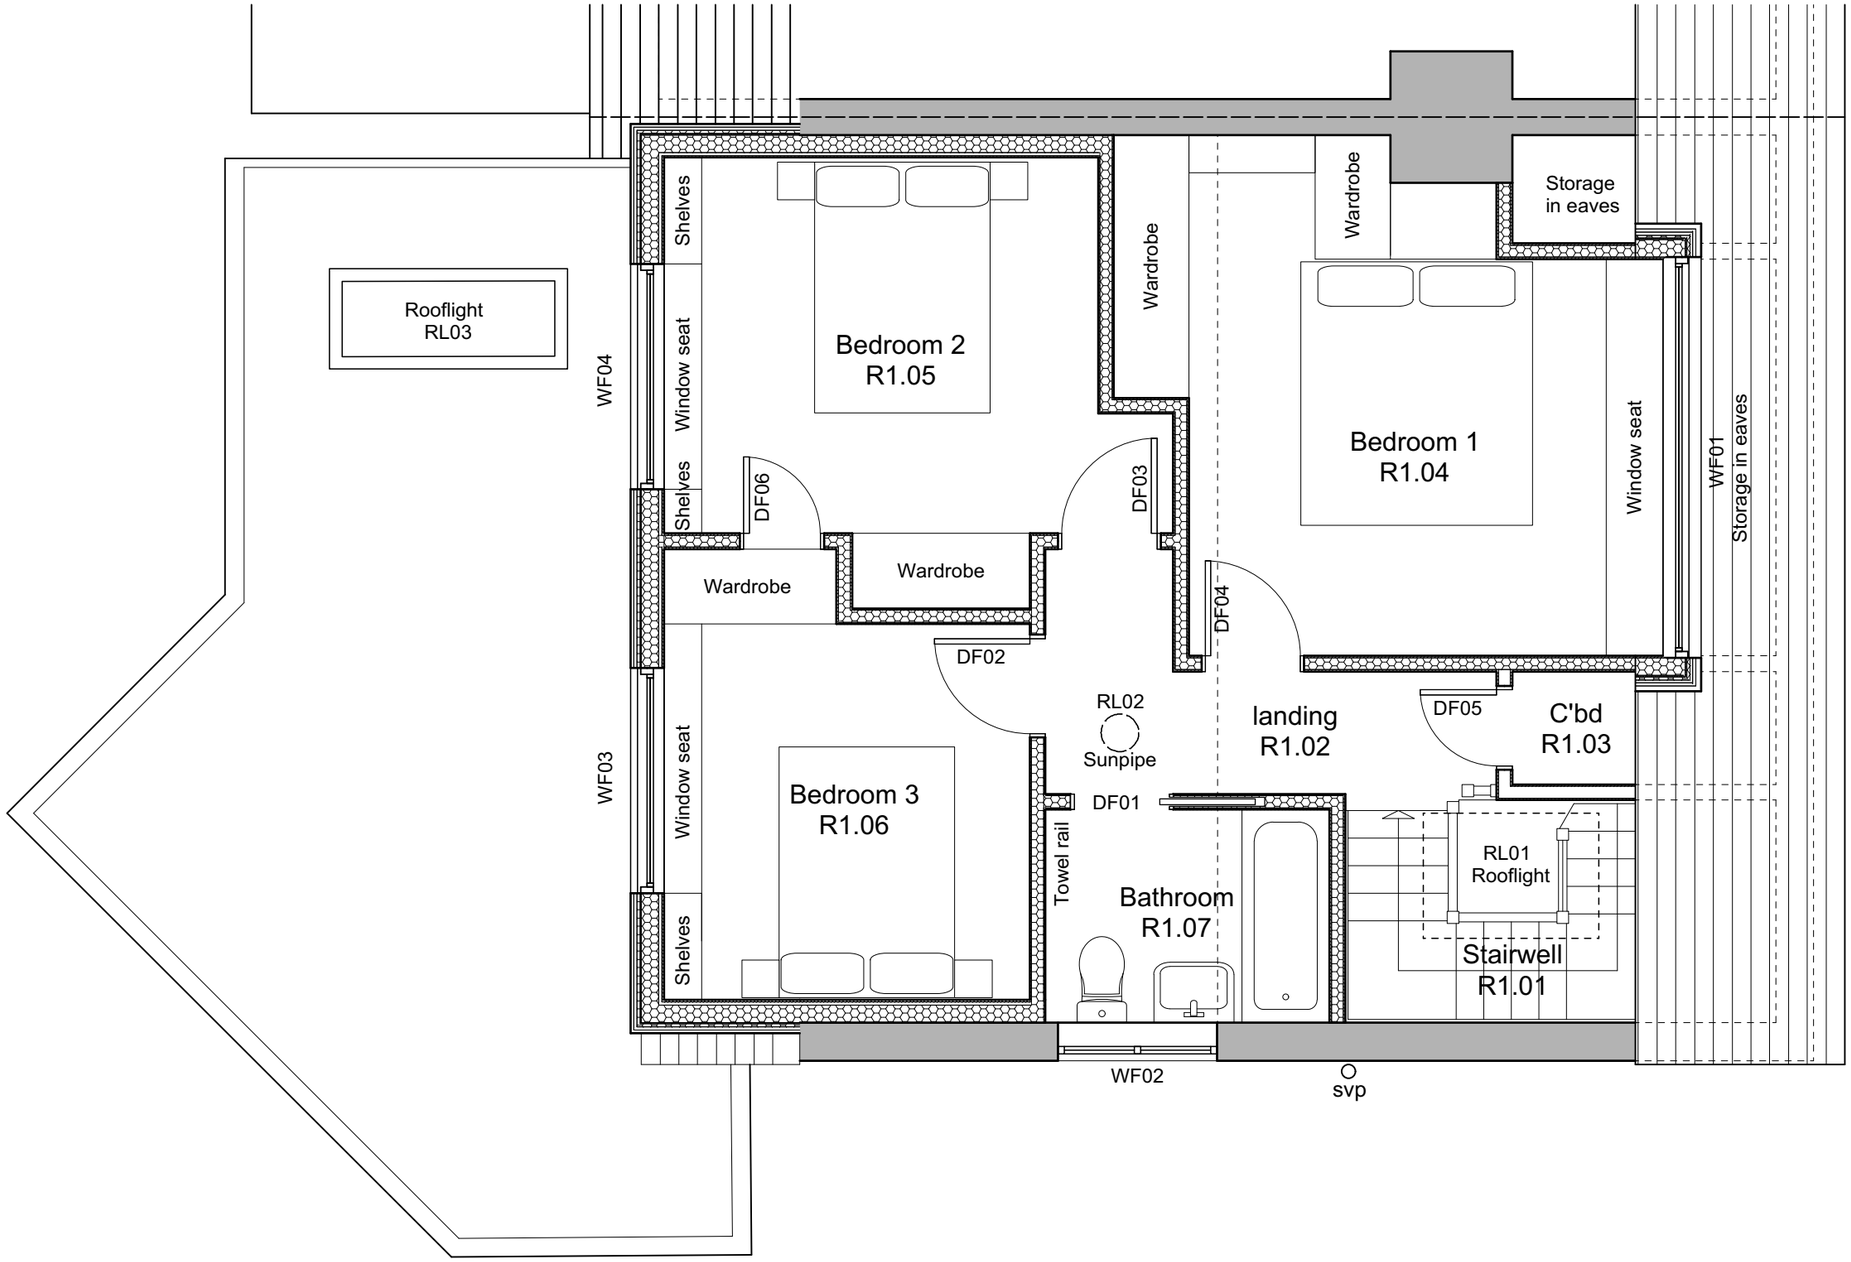


0 1 2 3 4 5 M

NOTES:
All dimensions must be checked on site and not scaled from this drawing.

N

Rev	Date	Revisions
A	26.06.20	Bedroom layout amended.
B	06.08.20	Rear dormer width amended.

Sense Architects

Client
Mrs V Carden

Job Title
20 THE MARLINESPIKE,
SHOREHAM BEACH,
BN43 5RD

Drawing title
PROPOSED FIRST FLOOR PLAN

Drg status
PLANNING

Scale 1:50@A3

Date APRIL 2020

Drg.No
024/P/211

Rev
B