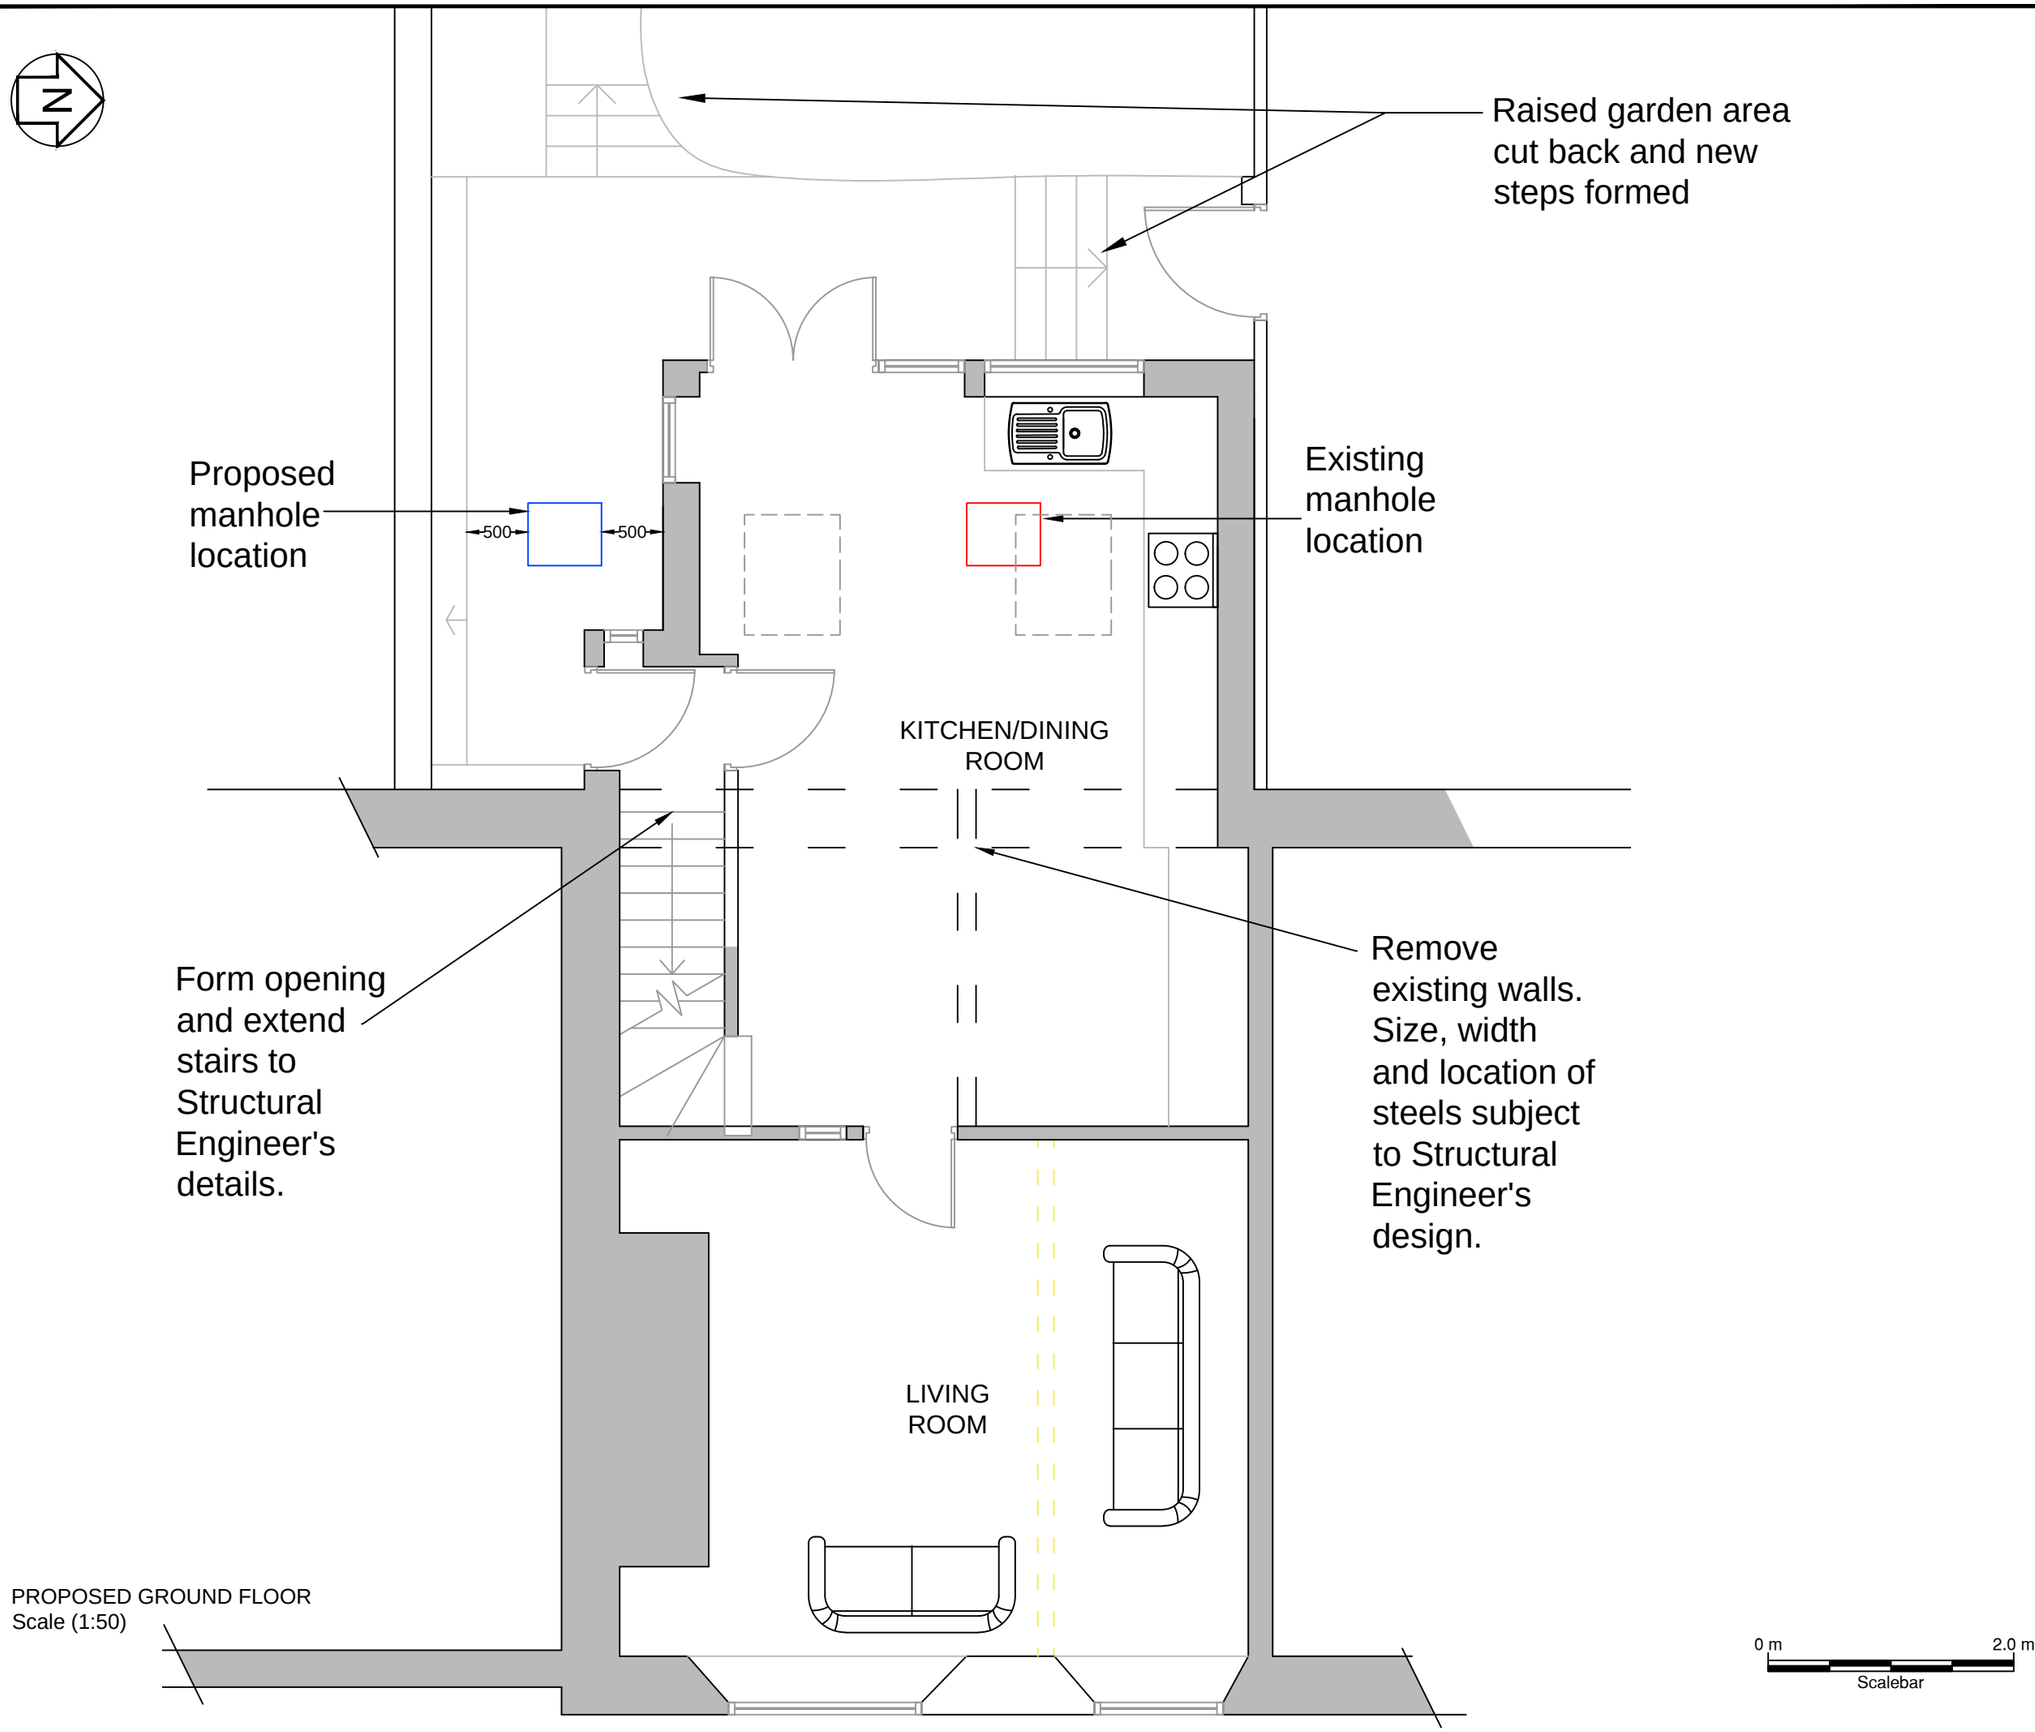

PROPOSED GROUND FLOOR
Scale (1:50)

A	Layout redesign	18.02.2022	JC

NOTE: All details are indicative only. All dimensions are to be checked on site by contractors prior to commencement of works. Any discrepancies in drawings to be reported to Focus Consulting.

focus. CONSULTING
RICS

Focus Consulting
The Dock Hub
Wilbury Villas
Hove BN3 6AH

TEL - 01273 72 33 44
FAX - 01273 72 13 50
E-MAIL - brighton@focuscs.co.uk

client
Louis Charnaud &
Faye Fillingham

project
1 The Barn, Southwick
Rear Extension

title
Proposed Ground Floor Plan

date	scale	drawn	checked	paper
02.12.2021	1:50	ZV		A3

job ref.	drawing no.	rev.
B3235/21	02-01	A