

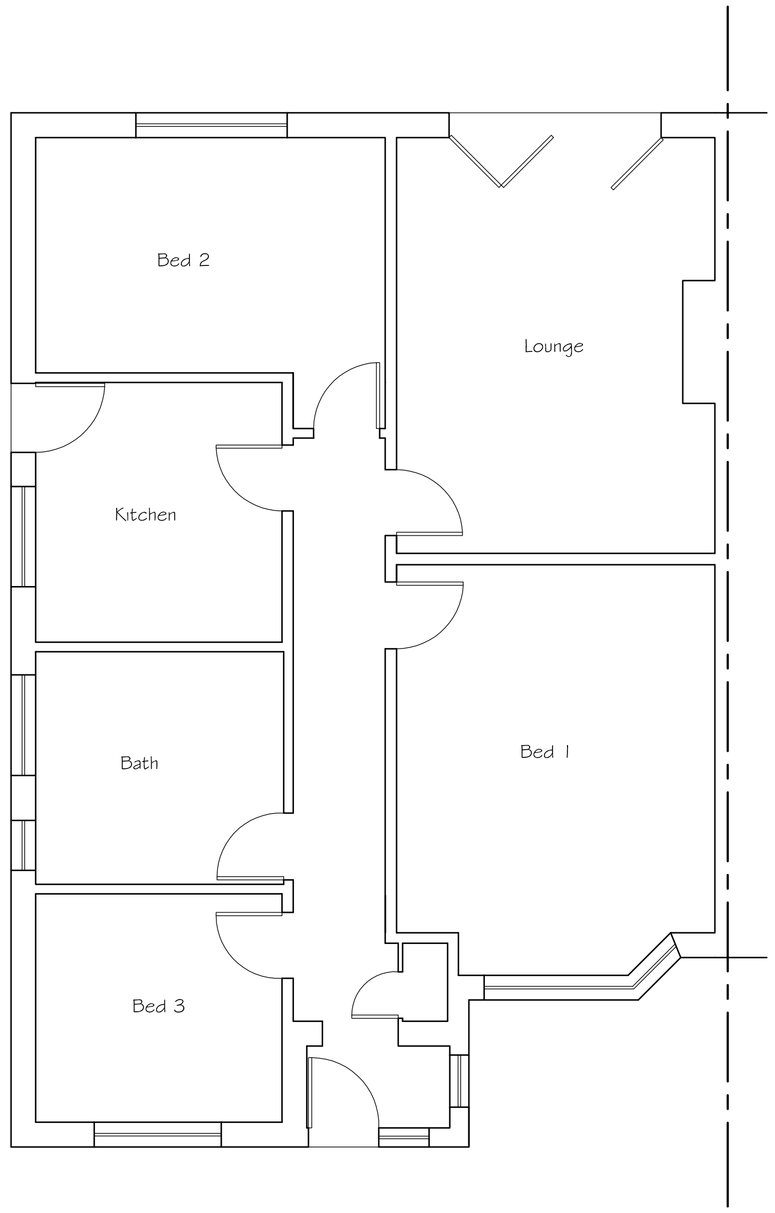



Existing Ground Floor Plan

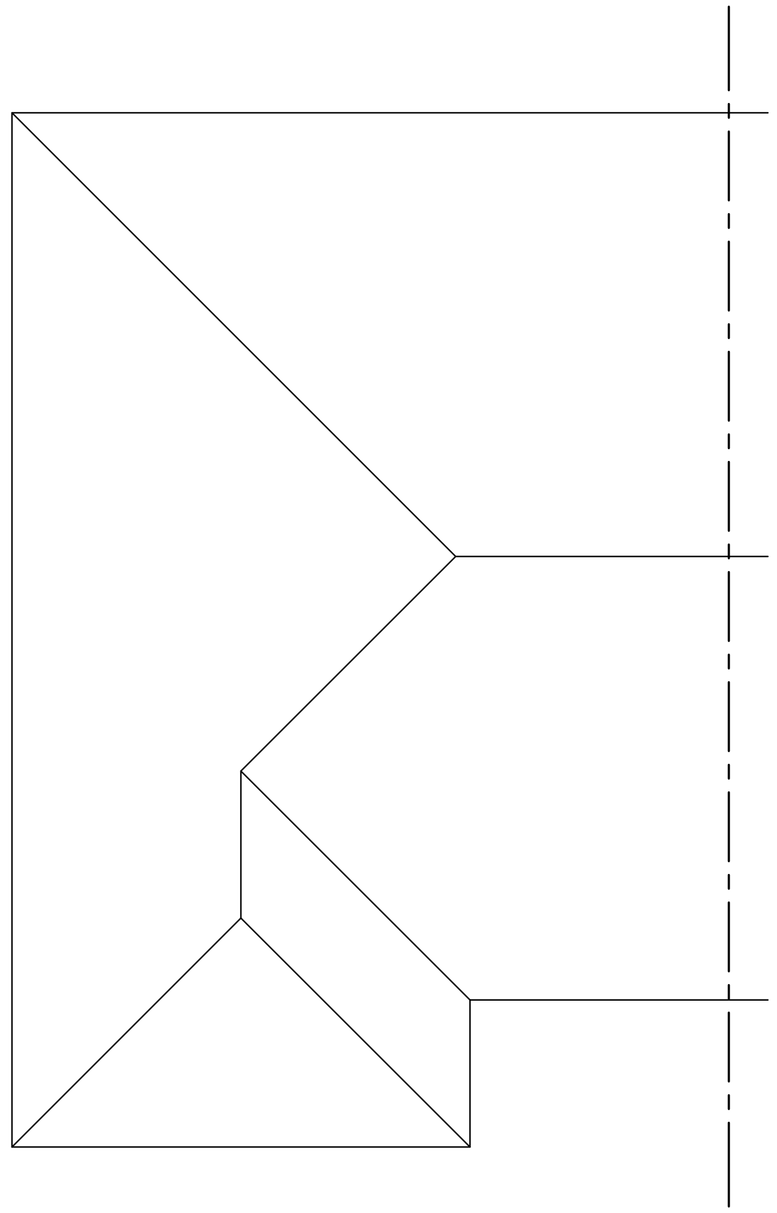


Existing Roof Plan

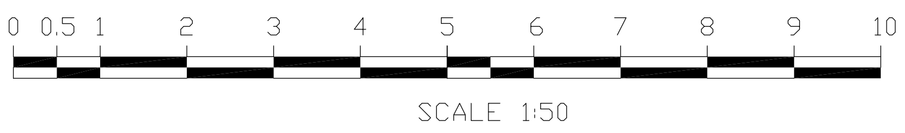


SCALE 1:50

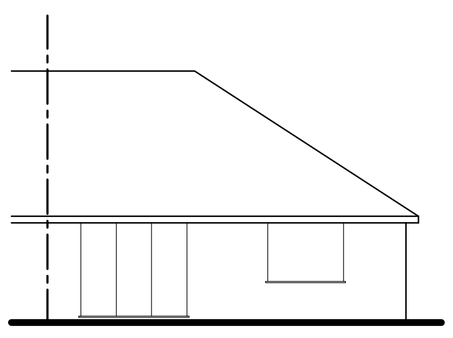

Existing Rear (West) Elevation

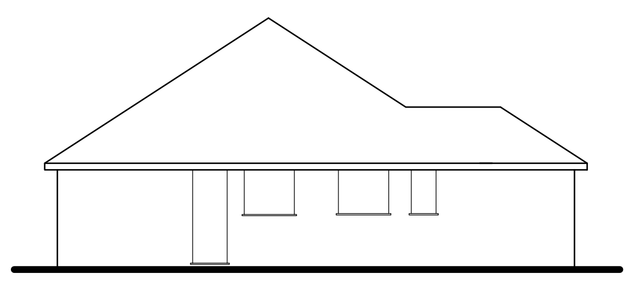

Existing Side (South) Elevation

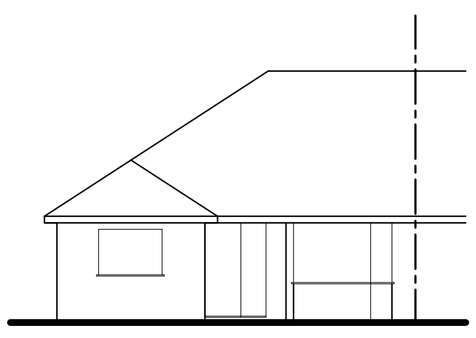

Existing Front (East) Elevation



SCALE 1:100

Tony Rogers
Building Consultants
Address: 40 Dawn Crescent, Upper Beeding
West Sussex, BN44 3WH
Telephone: 01903 815225 Fax: 01903 815225

Rev.	Date:	Revision Description:

Client: Mr R Mikurenda

Address: 20 Devonport Road
Worthing
West Sussex
BN11 2SN

Project: Proposed ground floor side extension

Scale: 1:50 1:100
Paper Size A1

Date: June 2025

Drawing No: 25/1606/01

Drawn By: AWR

Revision: