
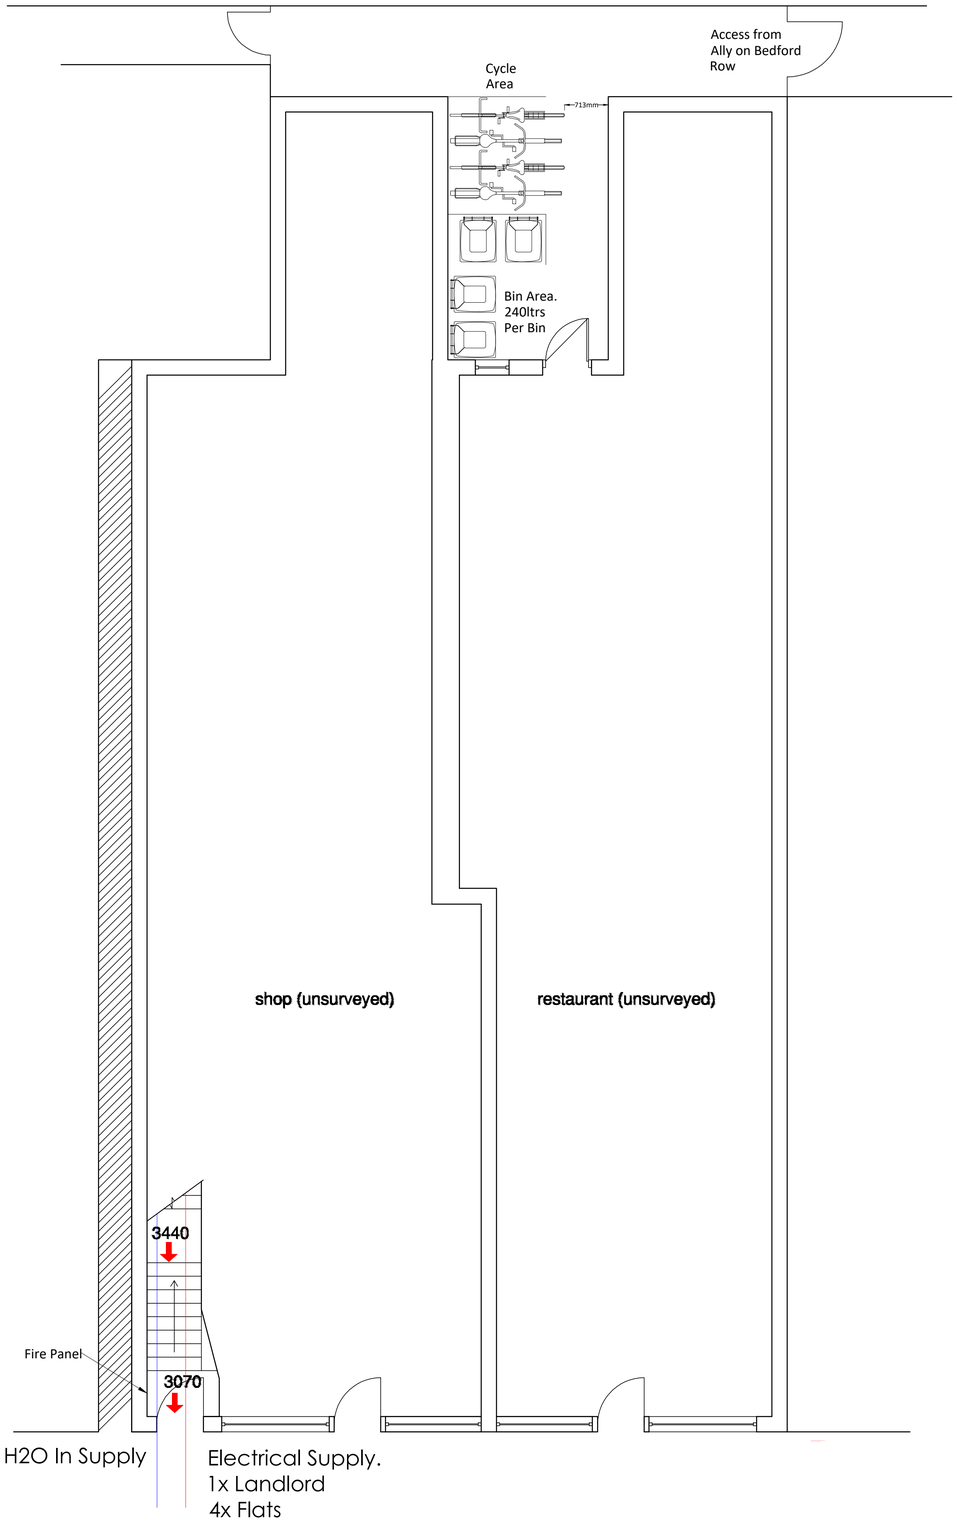


Proposed Ground Floor

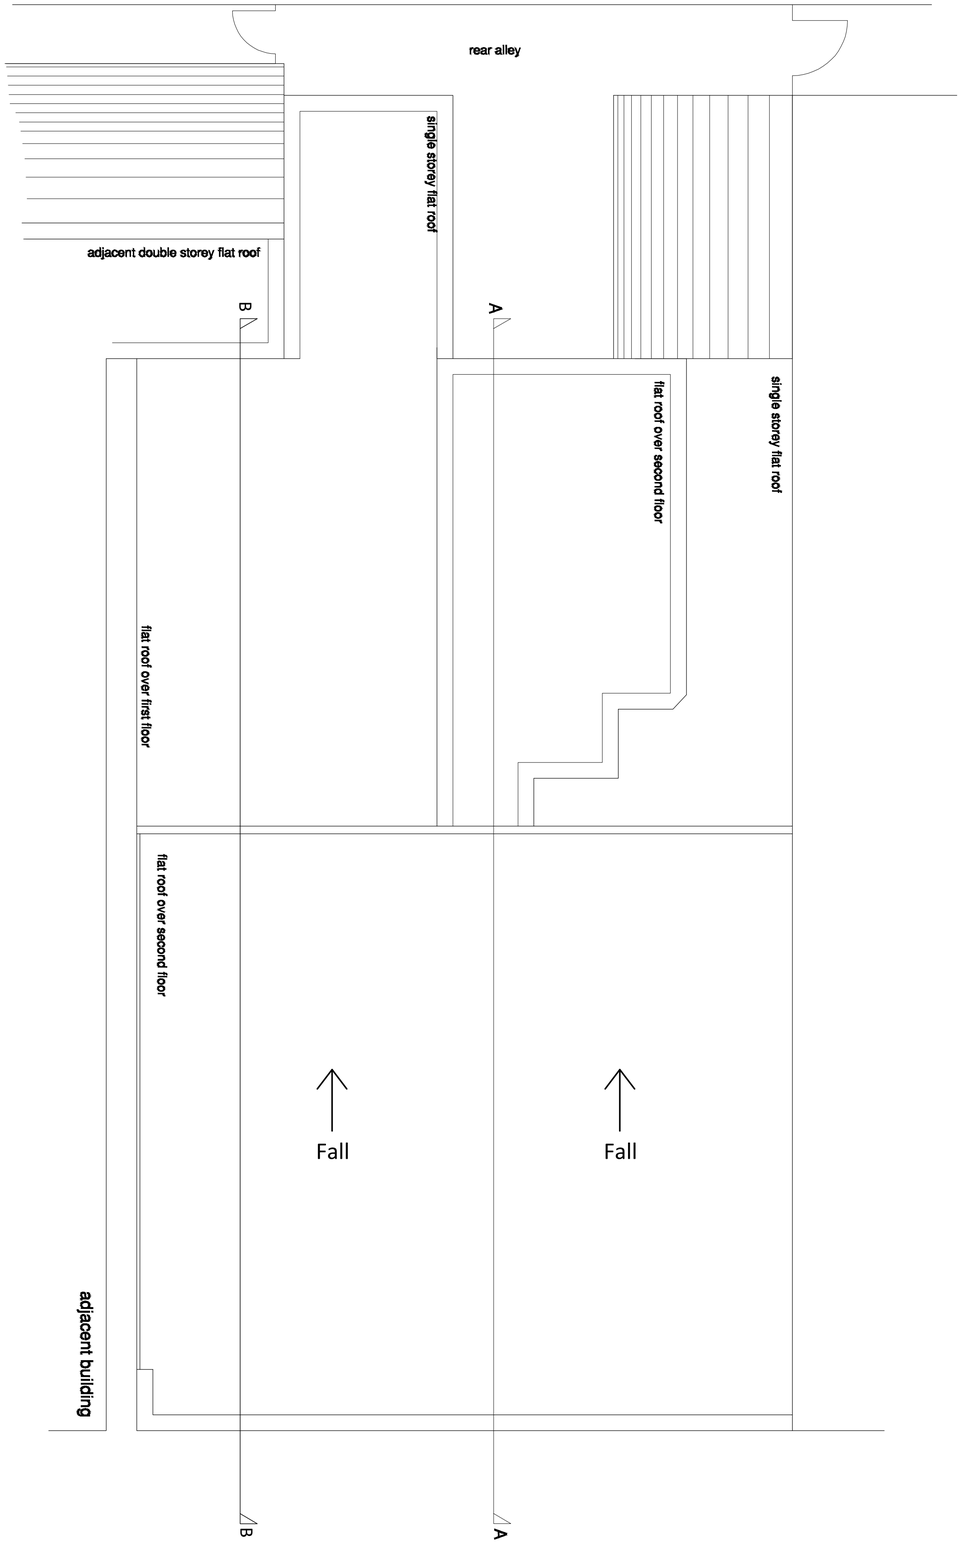

Proposed Roof Plan

1:50

1m 0 1m 2m 3m 4m 5m

Notes:

1. THE COPYRIGHT OF THIS DRAWING IS VESTED IN WARWICK LANE DEVELOPMENTS AND IT MAY NOT BE REPRODUCED IN WHOLE OR PART OR USED FOR THE MANUFACTURE OF ANY ARTICLE WITHOUT THE EXPRESS PERMISSION OF THE COPYRIGHT HOLDERS.

2. WORK TO FIGURED DIMENSIONS ONLY.

3. THIS DRAWING IS TO BE READ IN CONJUNCTION WITH ALL RELEVANT ARCHITECTS, SERVICE ENGINEER'S AND WARWICK LANE DEVELOPMENTS DRAWINGS AND SPECIFICATIONS.

WALL KEY

- EXISTING SOLID WALLS
- EXISTING WALLS TO BE DEMOLISHED
- WALL 1 - INTERNAL STUD WALL
- WALL 2 - PARTITION BETWEEN COMMUNAL WAYS AND FLATS
- WALL 3 - EXTERNAL STRUCTURAL WALLS (EXTERIOR)
- FLOOR DETAIL 1
- FLOOR/CEILING DETAIL 2 (VOID)
- CEILING DETAIL 1
- CEILING DETAIL 3

KEY

- FIRE ESCAPE ROUTE
- FD30sSC — 30 MINUTE FIRE DOOR WITH INTUMESCENT SMOKE SEALS AND CLOSING
- FD30 — 30 MINUTE FIRE DOOR
- SD — DETECTOR - SMOKE
- HD — DETECTOR - HEAT
- E — EMERGENCY LIGHTING

REV:	DESCRIPTION:	BY:	DATE:

STATUS: CONSTRUCTION ISSUE

Warwick Lane DEVELOPMENTS
T 01903 233332 Ext 131 | DF 01903 206 908 | E acp@wld-group.co.uk
1 The Steyne, Worthing, West Sussex, BN11 3DS

CLIENT: Mr J Harris
18 Warwick Street
Worthing
BN11 3DJ

DRAWING: Proposed GF & Roof Construction Drawings

TITLE: Conversion of Commercial to No4 x 1 Bed Flats

SCALE AT A1:	DATE:	DRAWN:	CHECKED:	PAPER SIZE:
1:50	02/08/18	AP		A1

PROJECT NO:	DRAWING NO:	REVISION:
18WARK_ST	WLD/0004/18/01	