

Cornice Detail


Scale 1:10

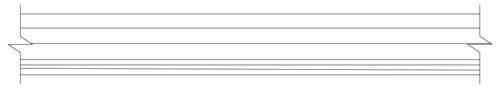

Elevation

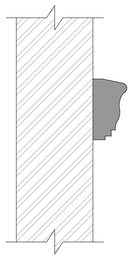


Section

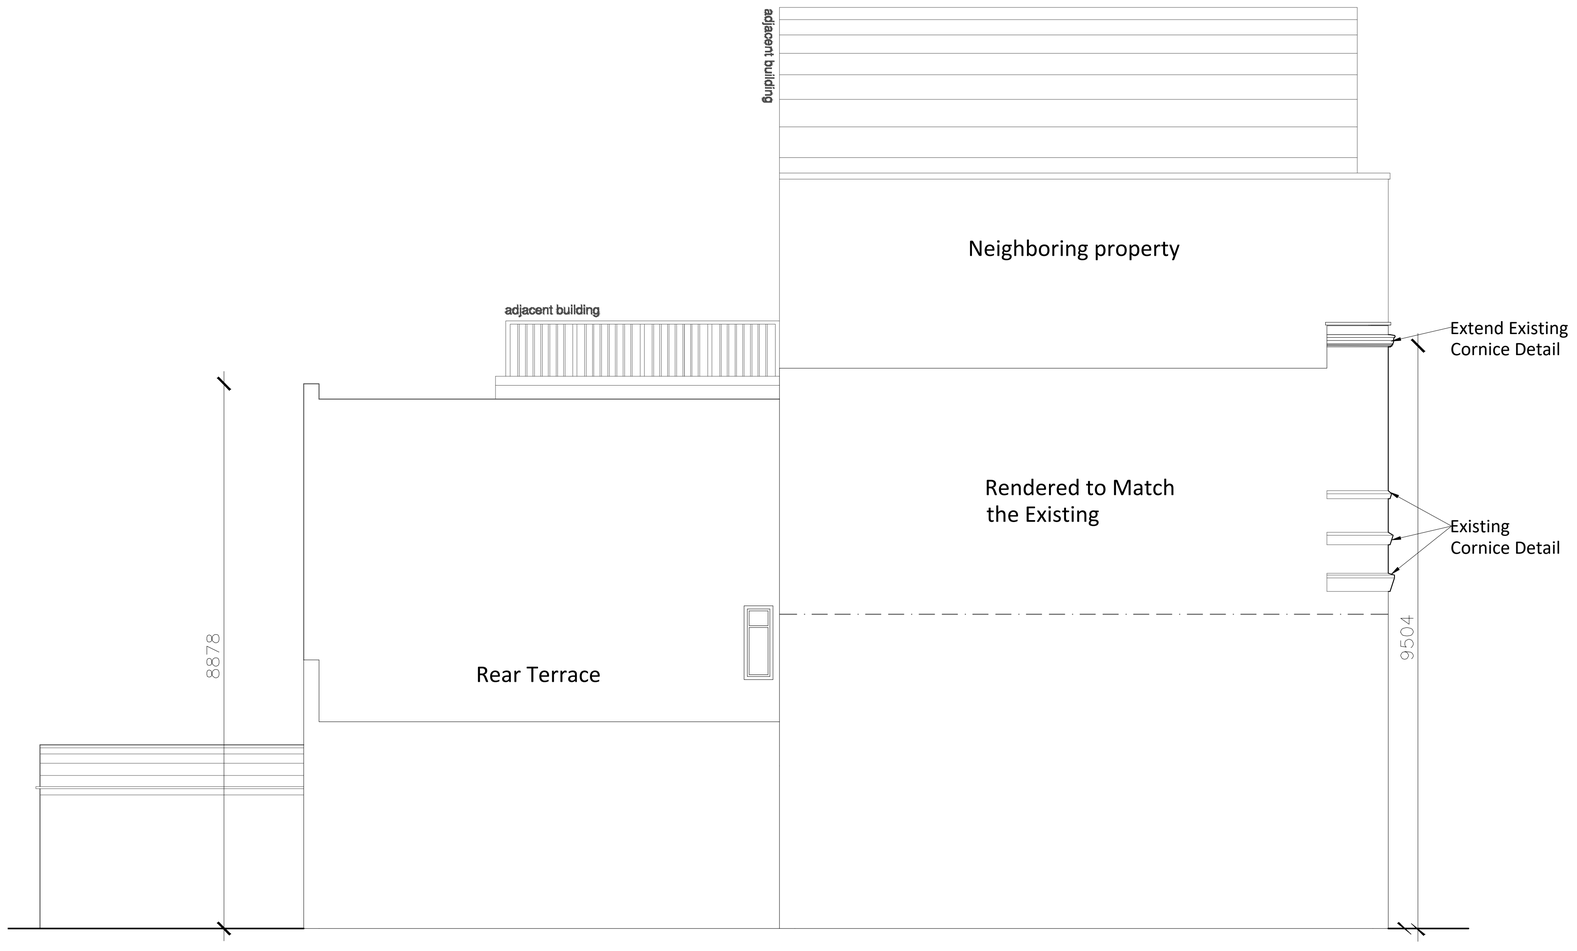

Proposed East Elevation



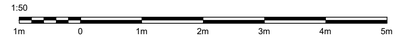

Notes:

1. THE COPYRIGHT OF THIS DRAWING IS VESTED IN WARWICK LANE DEVELOPMENTS AND IT MAY NOT BE REPRODUCED IN WHOLE OR PART OR USED FOR THE MANUFACTURE OF ANY ARTICLE WITHOUT THE EXPRESS PERMISSION OF THE COPYRIGHT HOLDERS.

2. WORK TO FIGURED DIMENSIONS ONLY.

3. THIS DRAWING IS TO BE READ IN CONJUNCTION WITH ALL RELEVANT ARCHITECTS, SERVICE ENGINEER'S AND WARWICK LANE DEVELOPMENTS DRAWINGS AND SPECIFICATIONS.

REV:	DESCRIPTION:	BY:	DATE:

STATUS: CONSTRUCTION ISSUE

Warwick Lane DEVELOPMENTS

T 01903 233332 Ext 131 | DF 01903 206 908 | E acp@wld-group.co.uk
1 The Steyne, Worthing, West Sussex, BN11 3DS

CLIENT: Mr J Harris
18 Warwick Street
Worthing
BN11 3DJ

DRAWING: Discharge of Conditions Construction Drawings

TITLE: Conversion of Commercial to No4 x 1 Bed Flats

SCALE AT A1:	DATE:	DRAWN:	CHECKED:	PAPER SIZE:
1:20, 1:50	02/08/18	AP		A1

PROJECT NO:	DRAWING NO:	REVISION:
18WARK_ST	WLD/0004/18/07	