
23 Willowbrook Park, Old Salts Farm Rd. Lancing BN15 8JJ
05 September 2019

ADUR DISTRICT COUNCIL

Adur Worthing Boundary

Boundaries

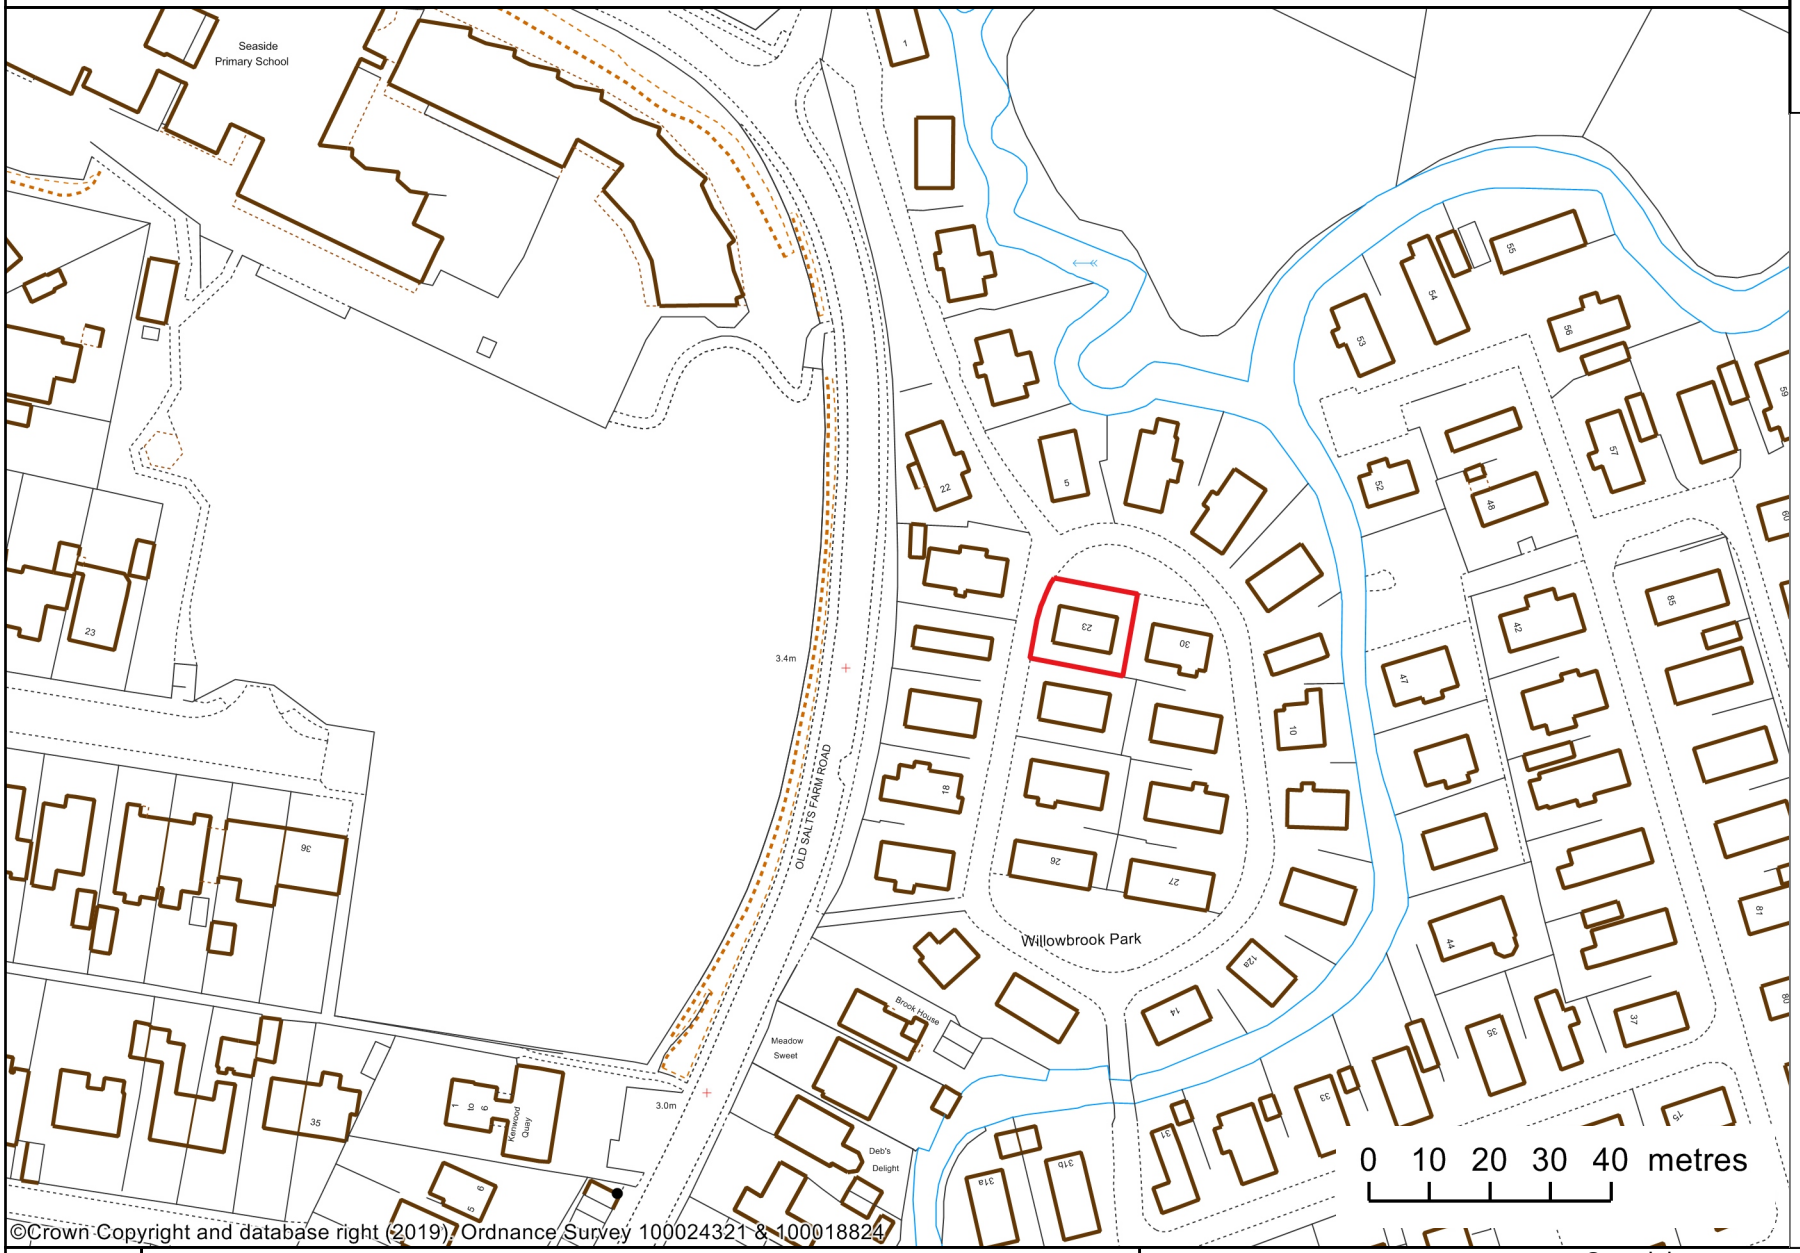

©Crown Copyright and database right (2019). Ordnance Survey 100024321 & 100018824

1:1250 Location Plan

Mike Peckham

Copyright:
This map is reproduced from Ordnance Survey material with the permission of Ordnanace Survey on behalf of the Controller of Her Majesty's Stationery Office Crown Copyright. Unauthorised reproduction infringes Crown copyright and may lead to prosecution or civil proceedings. Licence Number 100024321 & 100018824, 2019