
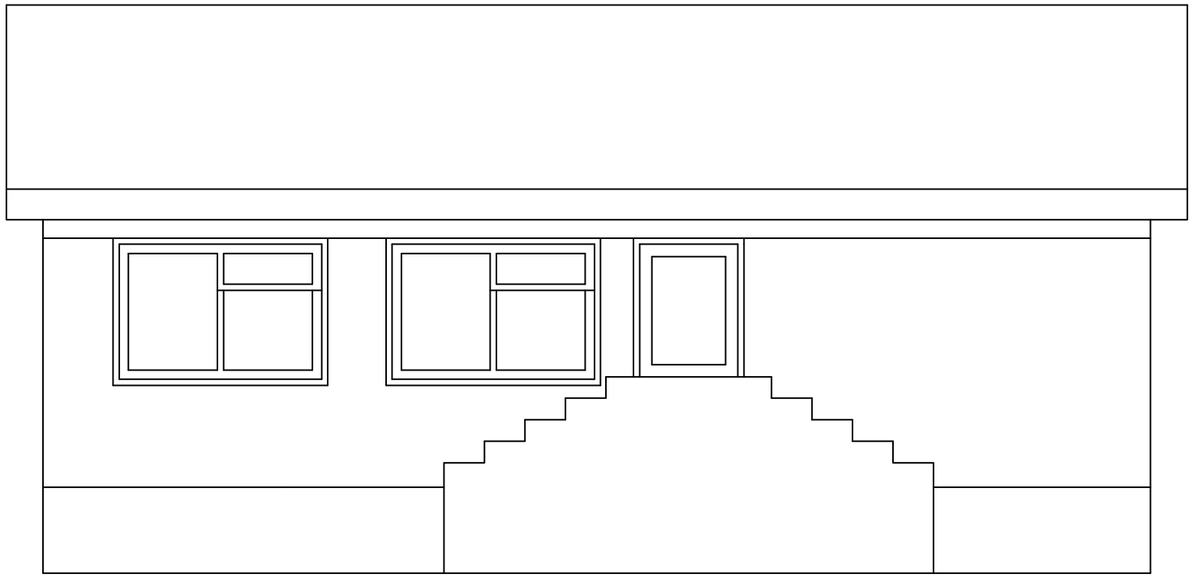


South Elevation - Existing

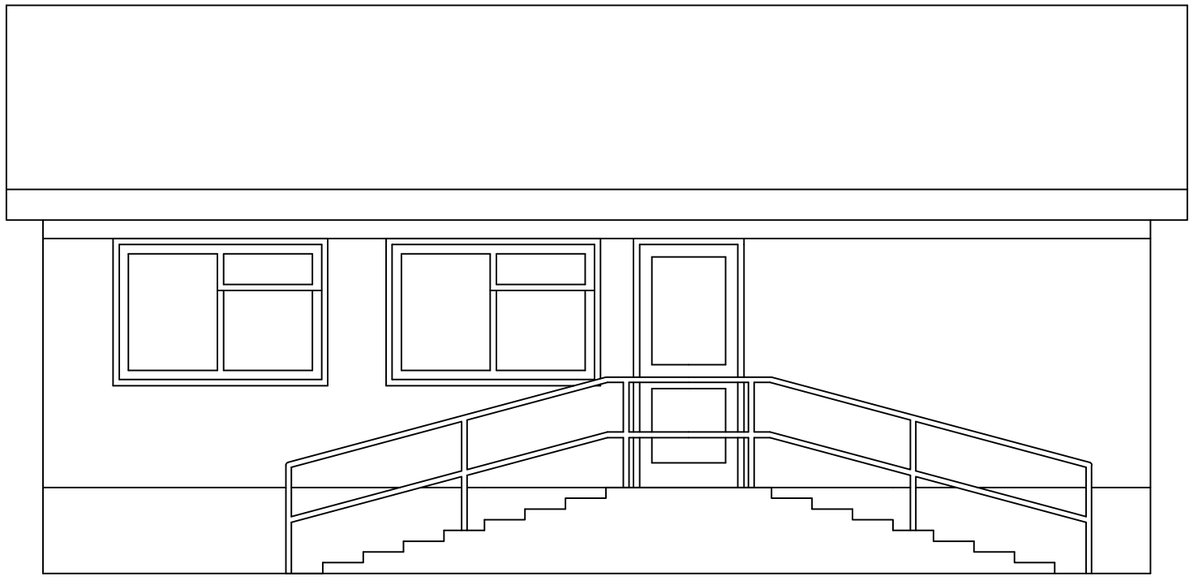

South Elevation - Proposed

0 50 100

23 Willowbrook Park
Old Salts Farm Rd.
Worthing
BN15 8JJ

South Elevation - existing & proposed

Scale: 1:50
Date: September 2019
Drawn: Mike Peckham

023/WIL

/02

ADUR & WORTHING HOME IMPROVEMENT ASSISTANCE
ADUR & WORTHING COUNCILS
PORTLAND HOUSE
RICHMOND ROAD
WORTHING
BN11 1HS