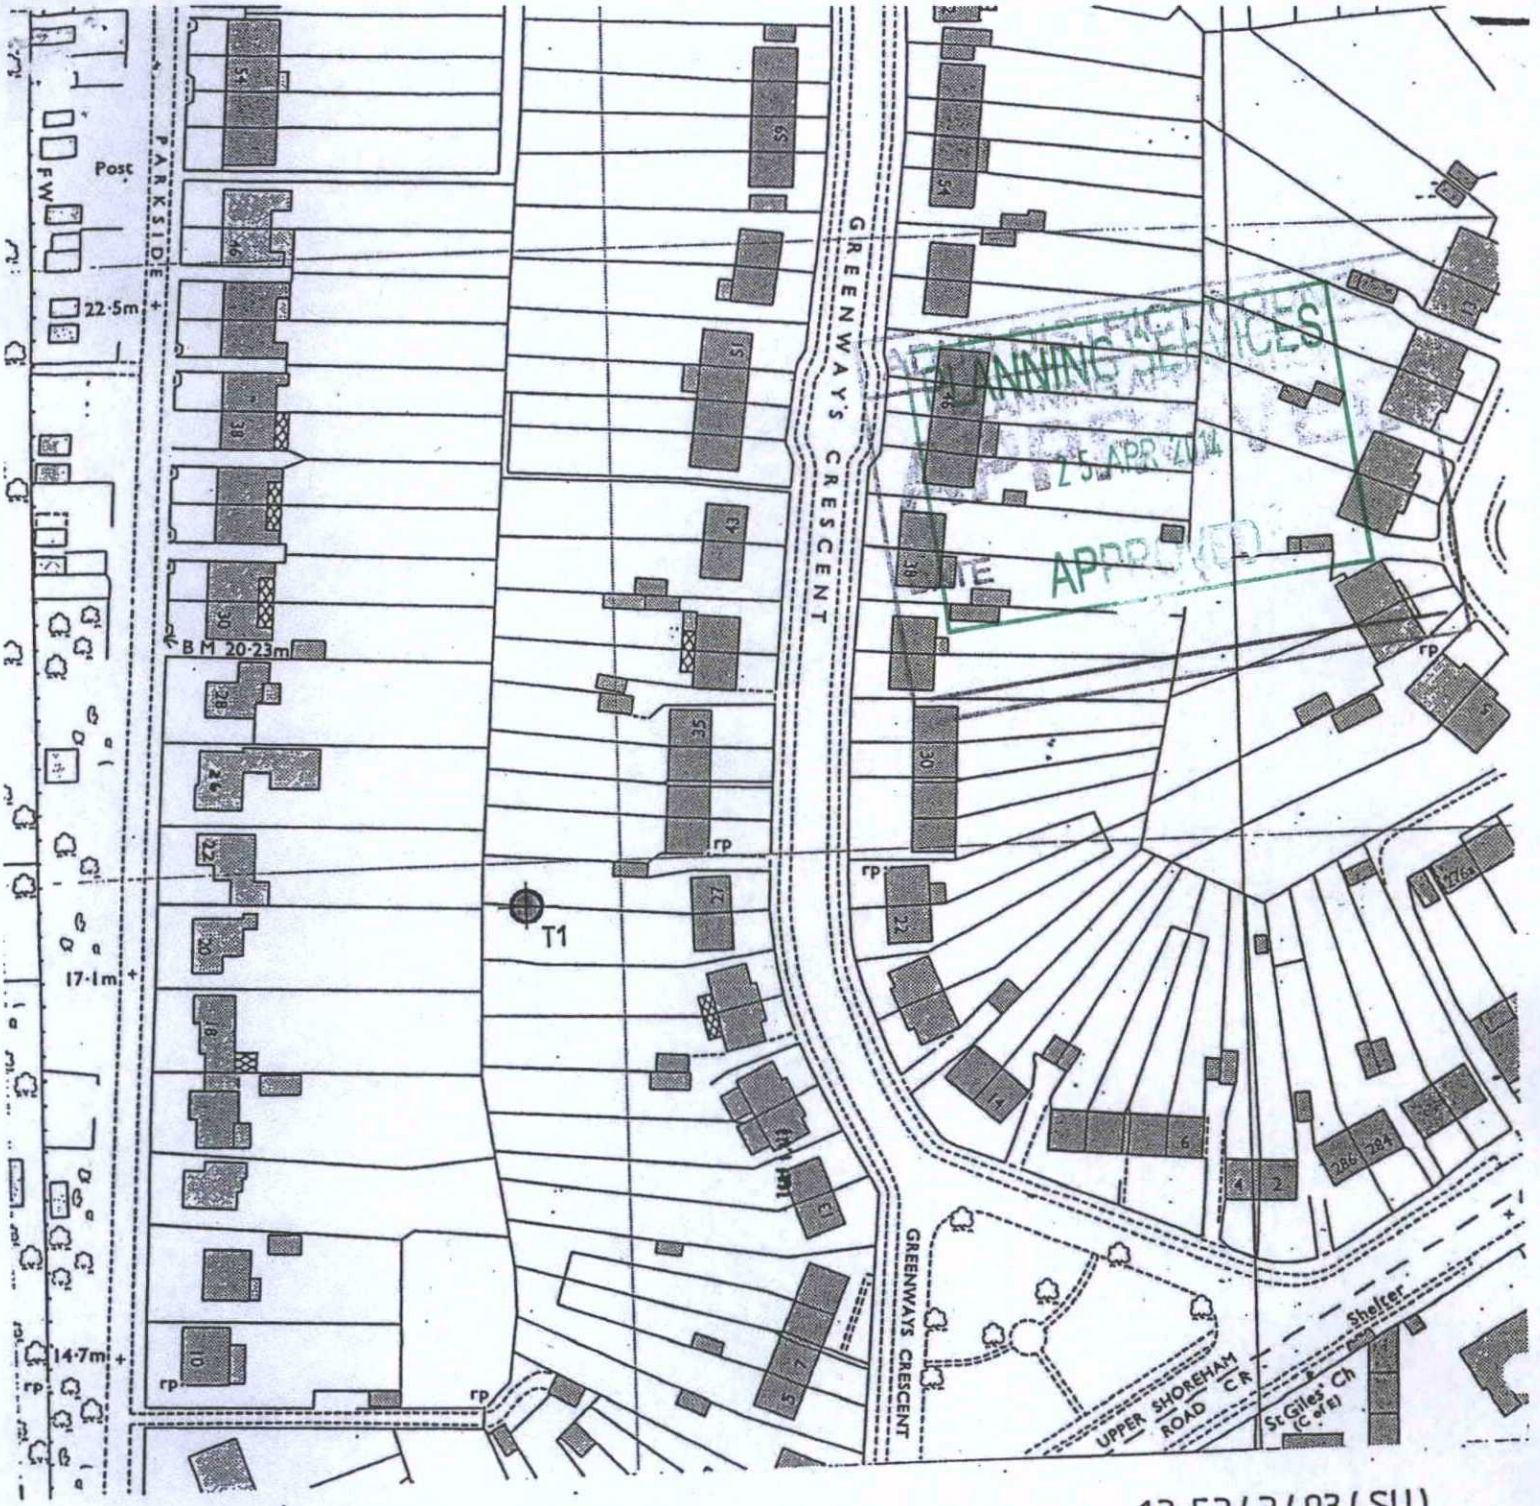


13·53/3/93 (SU)

TREE PRESERVATION ORDER
25, GREENWAYS CRESCENT, SHOREHAM-BY-SEA.

[redacted]

T1 POPLAR

Scale 1:1250

ADUR & WORTHING
PLANNING SERVICES

PLAN	AWDM/0171/14
DATE VALID	21 MAR 2014

IT SERVICES DEPARTMENT

ADUR DISTRICT COUNCIL

D.J. WADE, B.Sc (ECON), MCD, MRTPI
Director of Development Services

Civic Centre · Ham Road · Shoreham-by-Sea · Sussex BN4 6PR
Telephone Shoreham-by-Sea [redacted]

SI