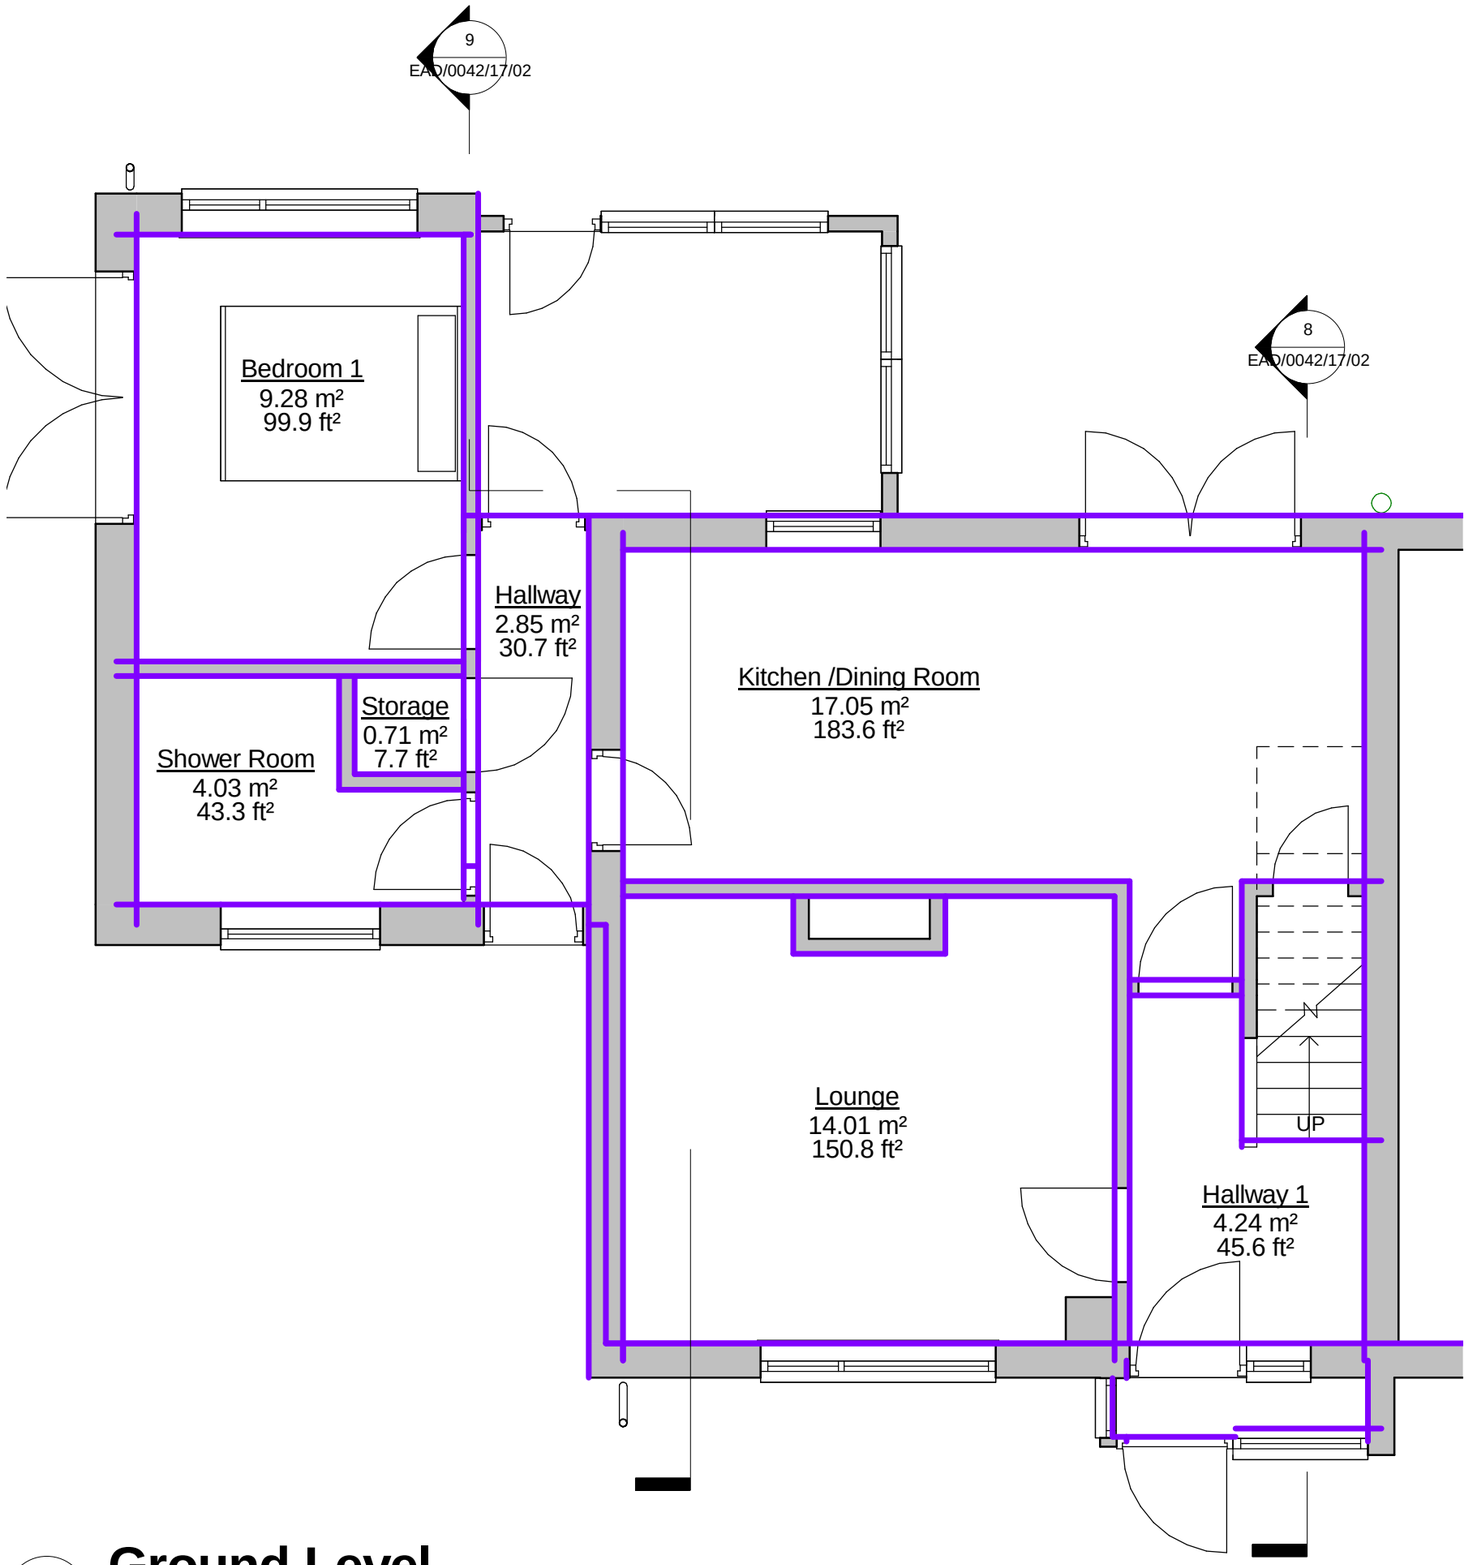


1 Ground Level

1 : 50

Area Schedule (GIA)		
Number	Name	Area
1	Bedroom 1	9.3 m²
5	Kitchen /Dining Room	17.1 m²
6	Lounge	14.0 m²
7	Hallway 1	4.2 m²
9	Shower Room	4.0 m²
13	Storage	0.7 m²
15	Hallway	2.9 m²
Grand total: 7		52.2 m²

Notes:

1. THE COPYRIGHT OF THIS DRAWING IS VESTED IN EMPIRE ARCHITECURAL DESIGNS AND IT MAY NOT BE REPRODUCED IN WHOLE OR PART OR USED FOR THE MANUFACTURE OF ANY ARTICLE WITHOUT THE EXPRESS PERMISSION OF THE COPYRIGHT HOLDERS.

2. WORK TO FIGURED DIMENSIONS ONLY.

3. THIS DRAWING IS TO BE READ IN CONJUNCTION WITH ALL RELEVANT ARCHITECT'S, SERVICE ENGINEER'S AND EMPIRE ARCHITECURAL DESIGNS DRAWINGS AND SPECIFICATIONS.

B	Reduce the size of the extension to its original footprint. Added Door to the West Elevation and door to the south elevation.	AP	24/11/17
A	Removed Sun lounge and Down stairs bathroom	AP	30/08/17

Revision Number	Revision Description	Issued by	Revision Date

STATUS: PLANNING ISSUE

Empire Architectural Design
E: enquiries@empire-designs.co.uk
T: 01273 934907
www.empireconstructiongroup.co.uk

Office 2, Hall Business Centre,
41 Dolphin Road,
Shoreham BY Sea,
BN43 6AP

EMPIRE® ARCHITECTURAL DESIGNS

CLIENT:
Mr B Bailey
6 Talbot Crescent
Coldean
Brighton
BN1 9GG

DRAWING:
Single Storey Side Extension, Replacing Garage and Sun Lounge

TITLE:
Square Meterage

SCALE AT A3:	DATE:	DRAWN:	CHECKED:
1 : 50	08/22/17	AP	

PROJECT NO:	DRAWING NO:	REVISION:
BLCK_CRS	EAD/0042/17/03	B