DO NOT SCALE FROM THIS DRAWING

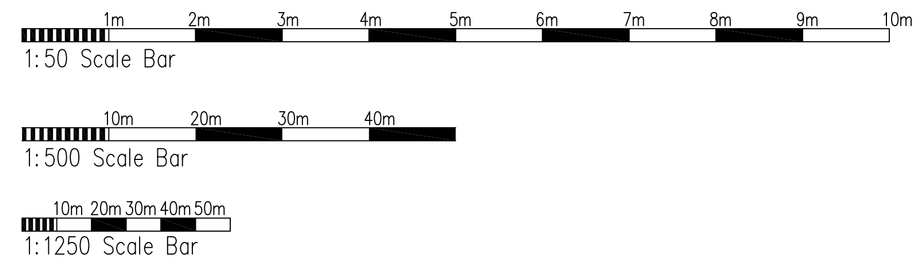



Block Plan 1:500

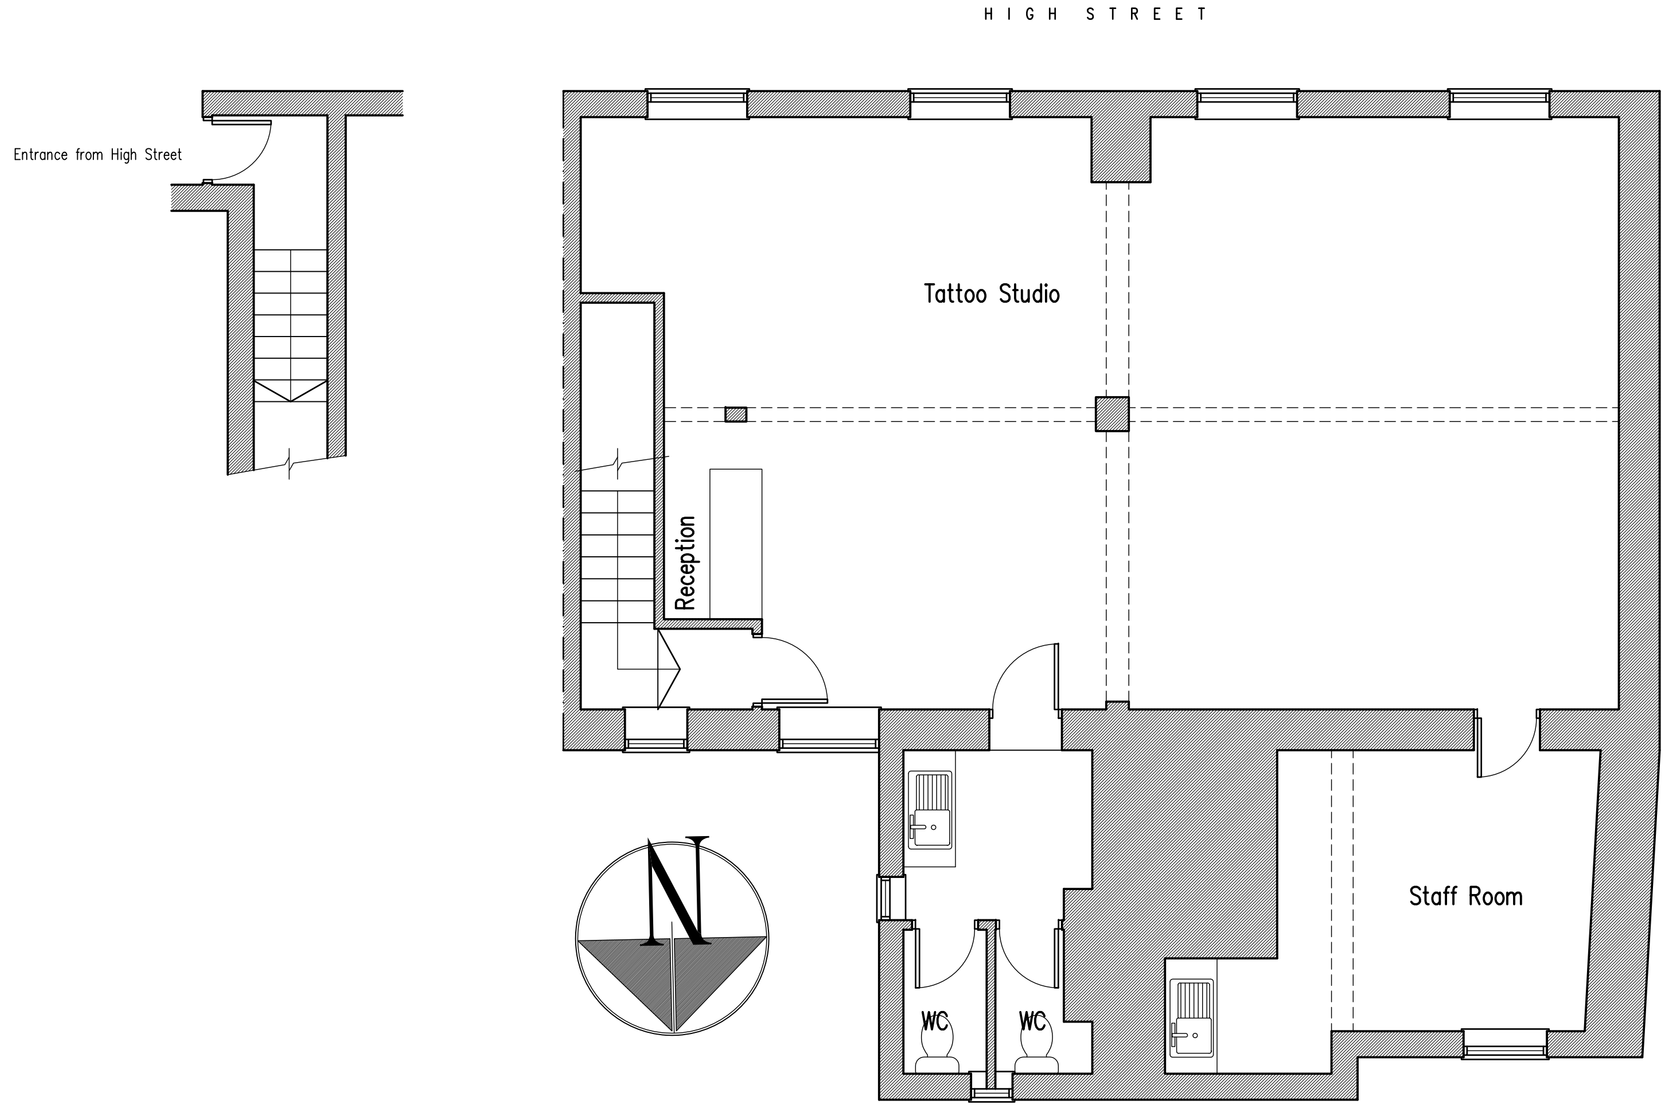

First Floor Plan

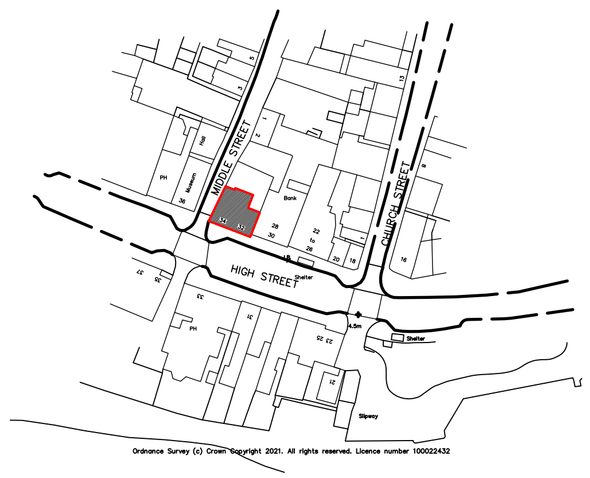

Location Plan 1:1250

SOLEMAR TATTOO STUDIO: 32A HIGH STREET, SHOREHAM-BY-SEA BN43 5DA

rja Planning & Building Consultants Ltd.
1st Floor
10 High Street
Shoreham-By-Sea
West Sussex BN43 5DA
t: 01273 467297 mob: 07971 375739
e: rex@rjapbc.co.uk web: www.rjapbc.co.uk

Chartered Institute of Architectural Technologists

PROJECT: 2 Palatine Road, Worthing, West Sussex		
DRAWING TITLE: Existing Floor Plan, Block & Locations Plans		
CLIENT: Mr A. Oliveira Giurizzatto	DWG NO: 21837–01	REVISION:
SCALE: 1:50, 1:500, 1:1250 @ A1	DATE: 29.04.21	DRAWN: rex