PROPOSED ELEVATION
Scale 1:100

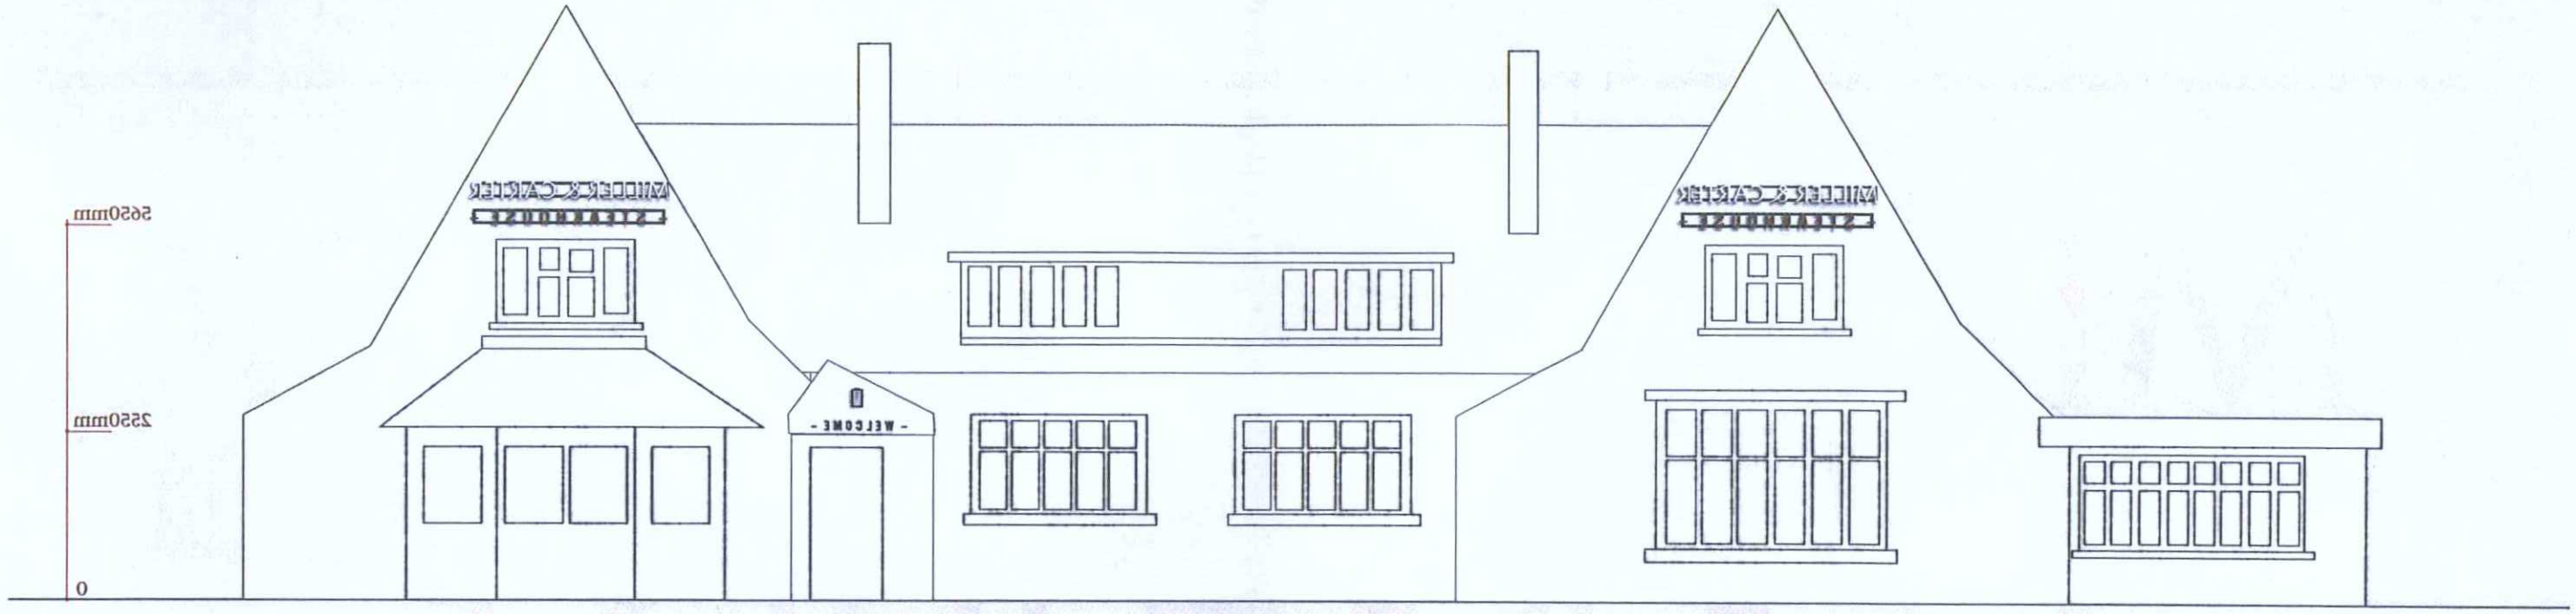

AMENDMENT

ADUR & WORTHING
PLANNING SERVICES

PLAN	
AWDM/1850/16	
DATE RECD 24/11/17	

SCALE 1 : 100 0m 1m 2m 3m 4m 5m
SCALE 1 : 1 0mm 10mm 20mm 40mm

No. 2460ZPL01	**Client** Mitchells & Butlers	**Created** 02-12-16	**Amend** GH	**Typeface** Alt Gothic No3 D \ FS Albert	
Issue 5	**Project** Miller & Carter	**Designer** GG	**Date** 23-01-17	**Colours** Black White PMS 8960C Gold	
Page 5 of 8	**Location** Lancing	**Approved** AL	**Approved** A Lawson	**Decorating** RAL Painting RAL Matchstick Dulux Night Jewel 6	

This scheme is a visual representation of our ongoing proposal. Sizes, colours and physical attributes of the actual signage may vary due to the limitations of the manufacturing process.
This document is the property of Omega Signs Ltd. and must not be passed on to third parties without prior consent. Any unauthorised use of this document will result in a charge fee being charged.
Copyright © Omega Signs 2016.

Omega Signs Limited
Newmarket Approach, Leeds, LS9 0RJ
T: 0113 240 3000 F: 0113 249 2228
E: info@omega-signs.co.uk
www.omega-signs.co.uk

Omega Signs® the sign of excellence