No.	5480SPL01	**Client**	Mitchells & Butlers	**Created**	05-12-16	**Amend**	CH
Issue	C	**Project**	Miller & Carter	**Designed**	GC	**Date**	23-01-17
Page	7 of 8	**Location**	Lancing	**Approved**	AL	**Approved**	A Lawson

Typeface Akl Corpic Nos D \ Ts Alpha

Colours Black, White, Pms 8280, Gold

Decorating Paints: Matchpack, Lpb, Lpb, Satin, Data Vinyl

Omega Signs Limited
Newmarket Approach, Leeds, LS9 0RJ
T: 0113 240 3000 F: 0113 248 5558
E: info@omega-signs.co.uk
www.omega-signs.co.uk

Copyright © Omega Signs 2016
All rights reserved. Omega Signs is a trading name of Omega Signs Limited. The contents of this drawing are confidential and are not to be disclosed to any third parties without prior consent. Any such disclosure will be treated as a breach of confidentiality. The drawing is the property of Omega Signs Limited and must not be copied or used in any way for the benefit of others without our written permission.

SCALE 1 : 1 0m 10mm 20mm 40mm 60mm 80mm 100mm

SCALE 1 : 200 0m 5m 10m 20m 30m 40m 50m

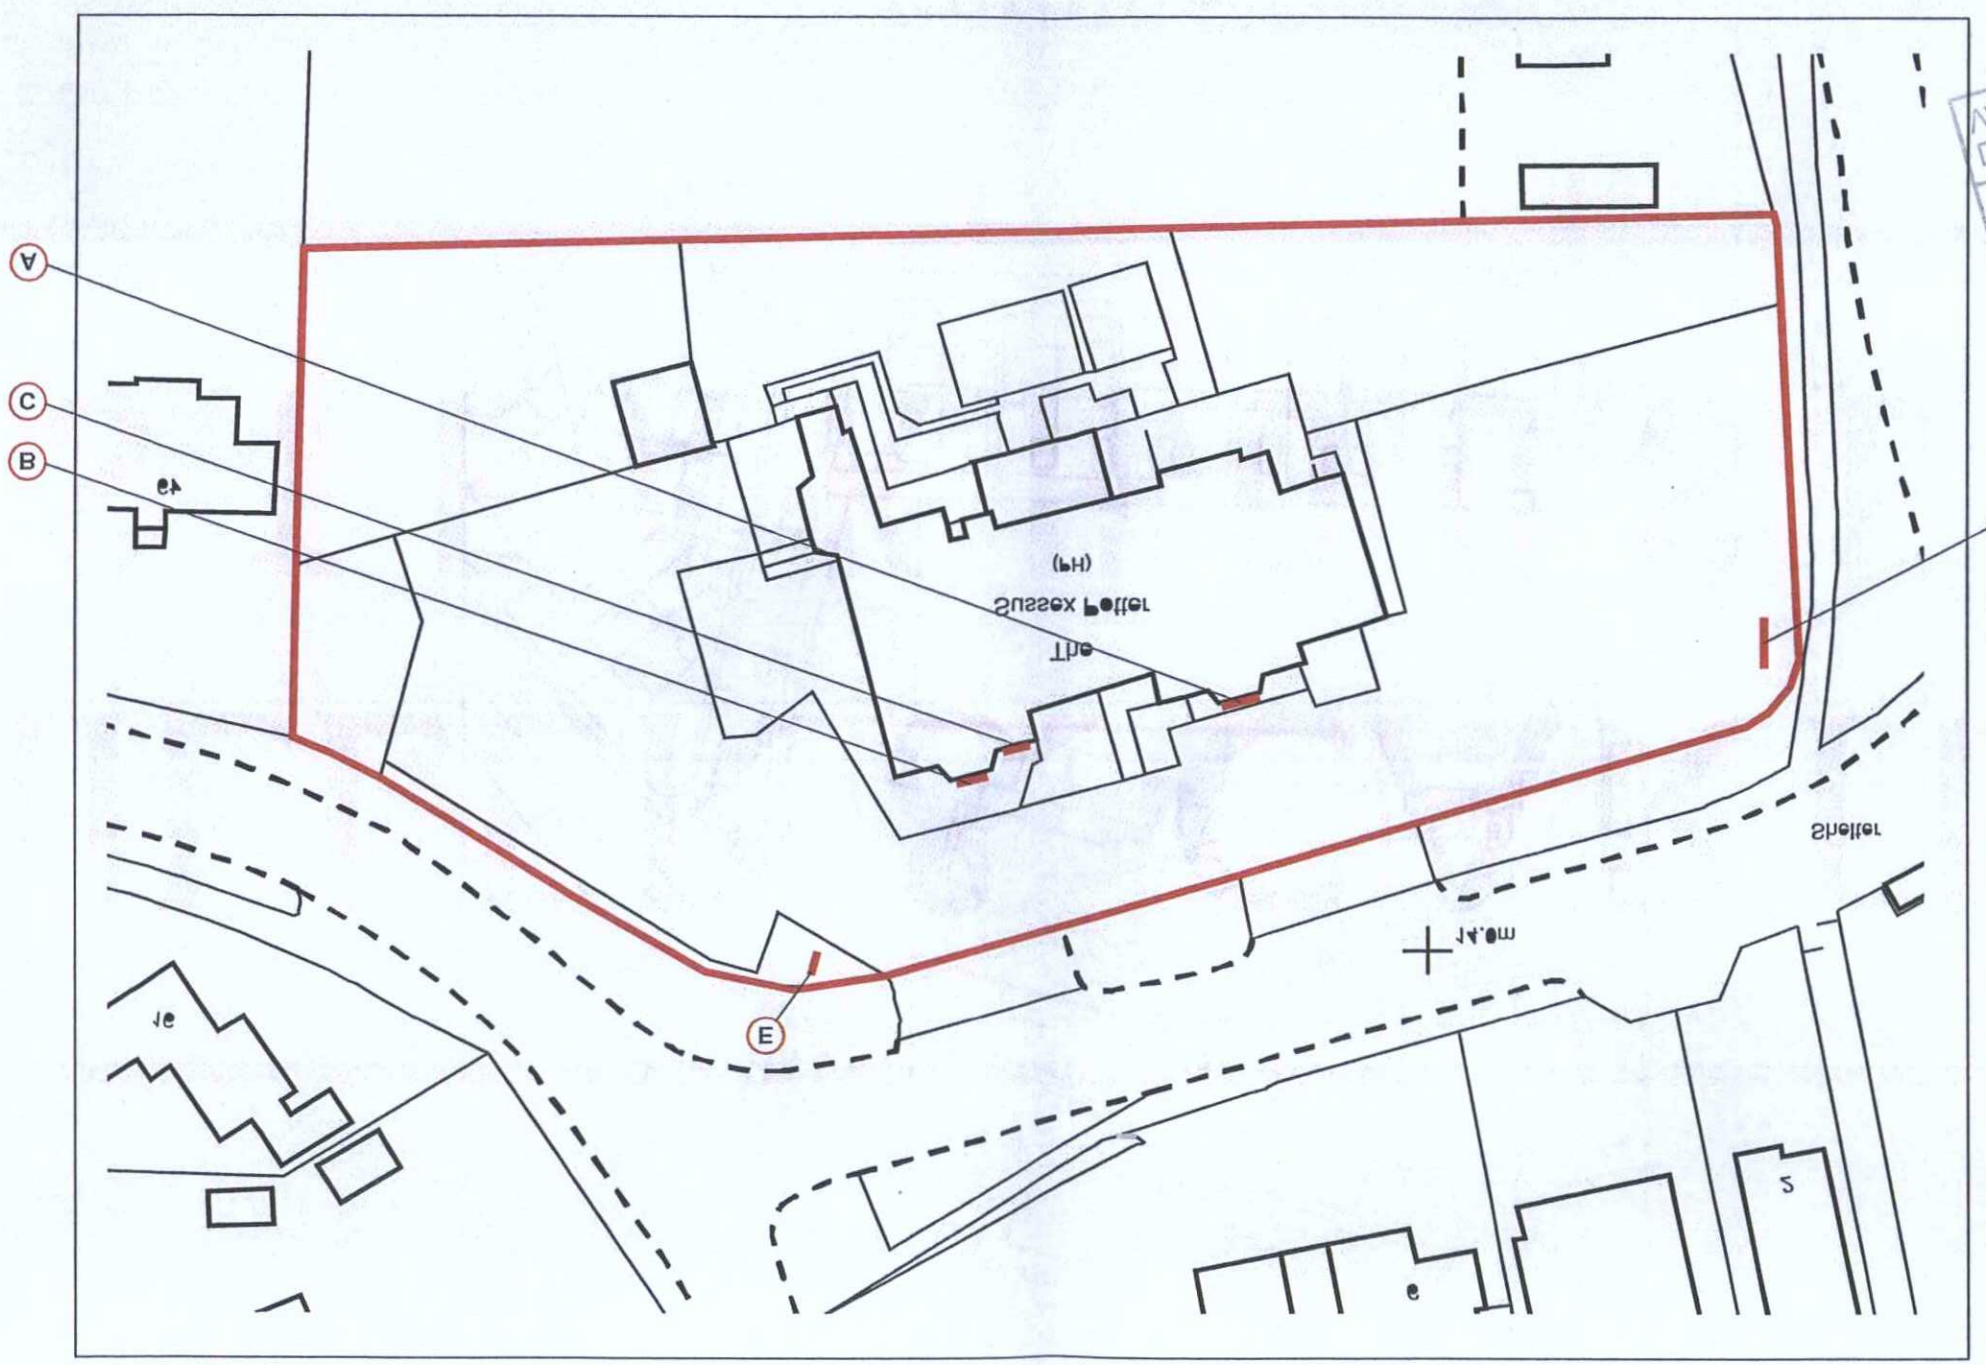

PLANNING SERVICES
ADAS & WORTHING

PLAN	AWDM 1820/JP
DATE	RECEIVED 6th/1/17

AMENDMENT

SITE PLAN
Scale 1:200 @A3