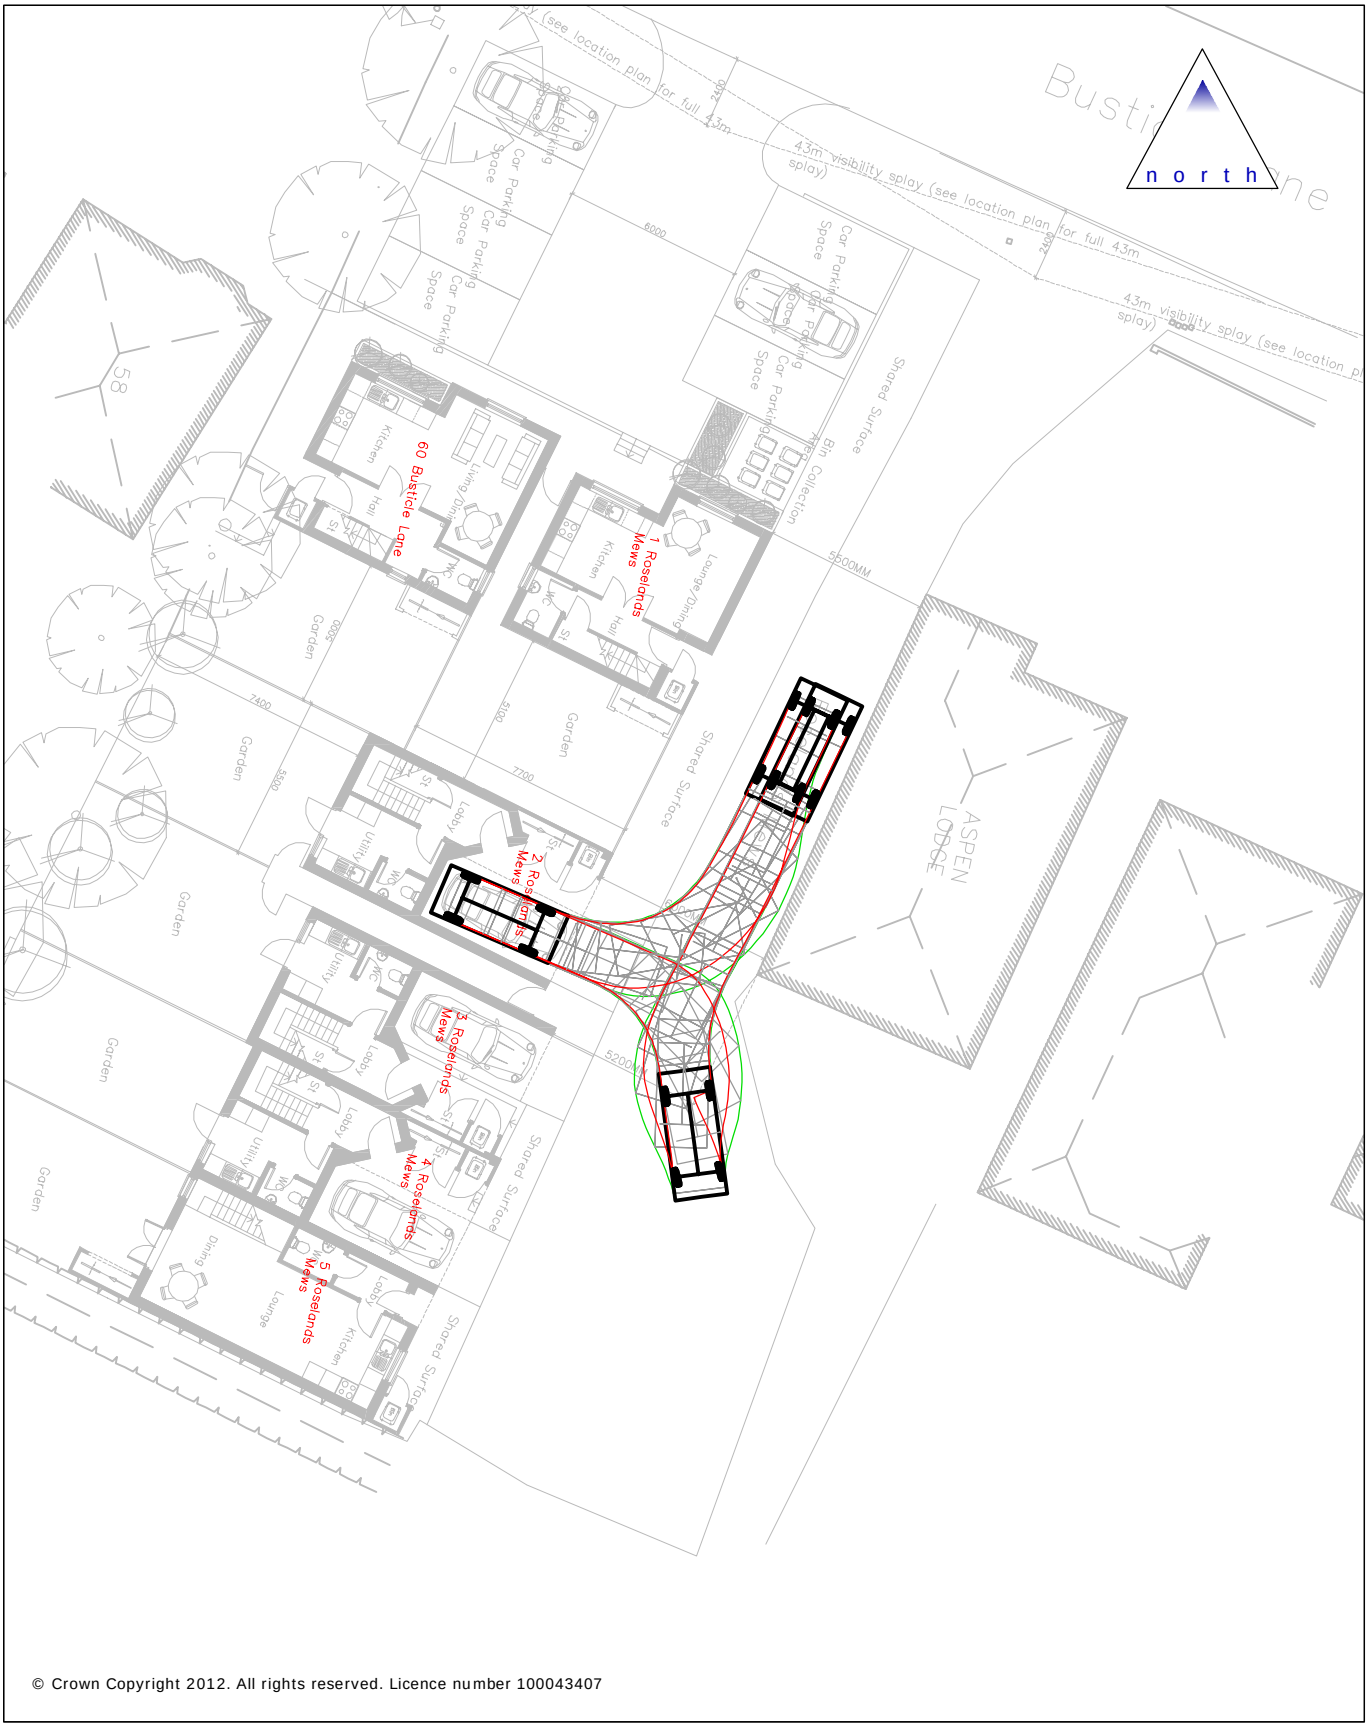

© Crown Copyright 2012. All rights reserved. Licence number 100043407

motion
transport planning

Busticle Lane, West Sussex
Swept Path Analysis
Private Car

Scale (@A4) 1:250

120316-TK02

N:\Projects\Irlanc 120316\Drawings\120316-TK01,TK02.dwg