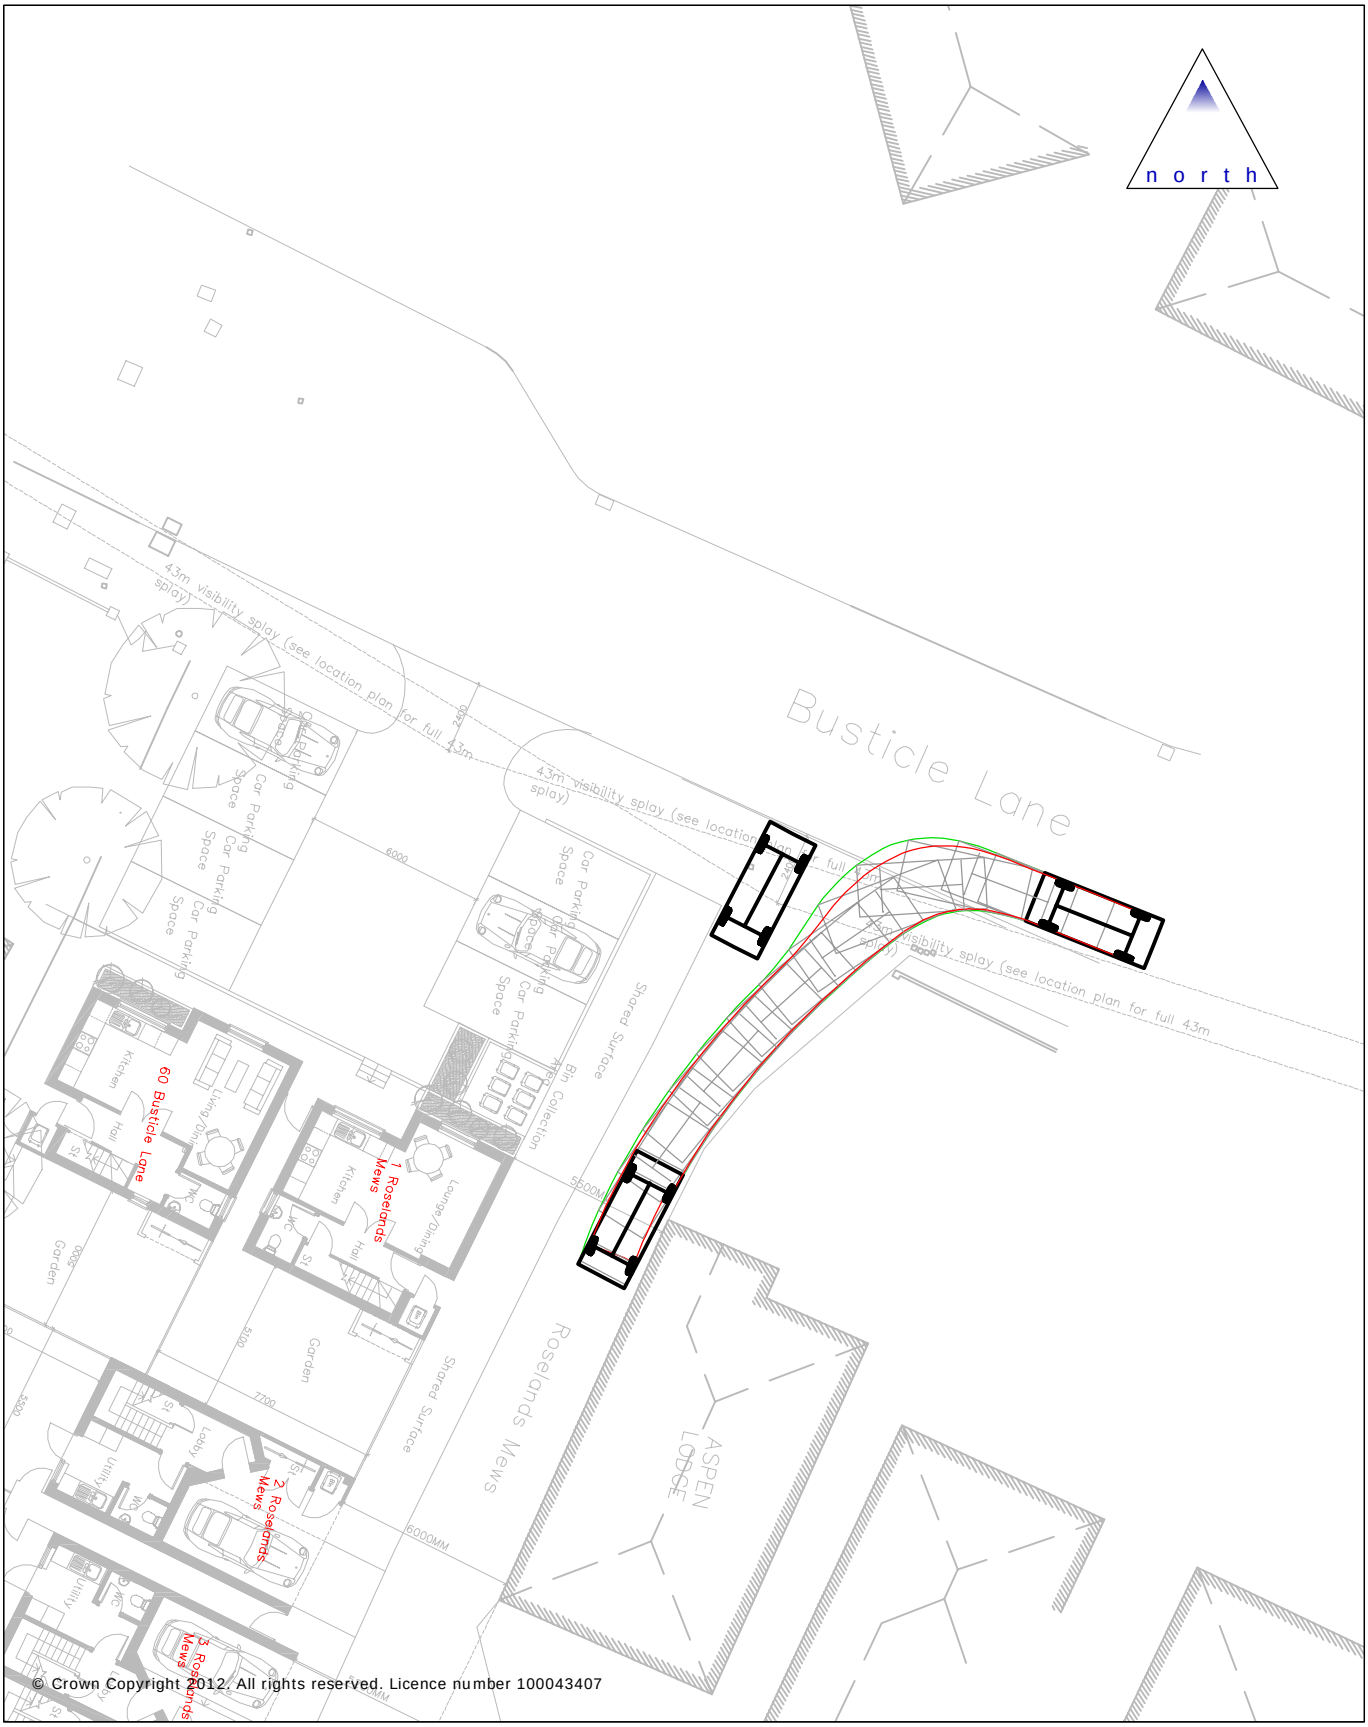


N:\Projects\Irlanc 120316\Drawings\120316-TK03,TK04.dwg

motion
transport planning

Busticle Lane, West Sussex
Swept Path Analysis
Private Car Entering Site

*Scale (@A4)* 1:250

120316-TK03