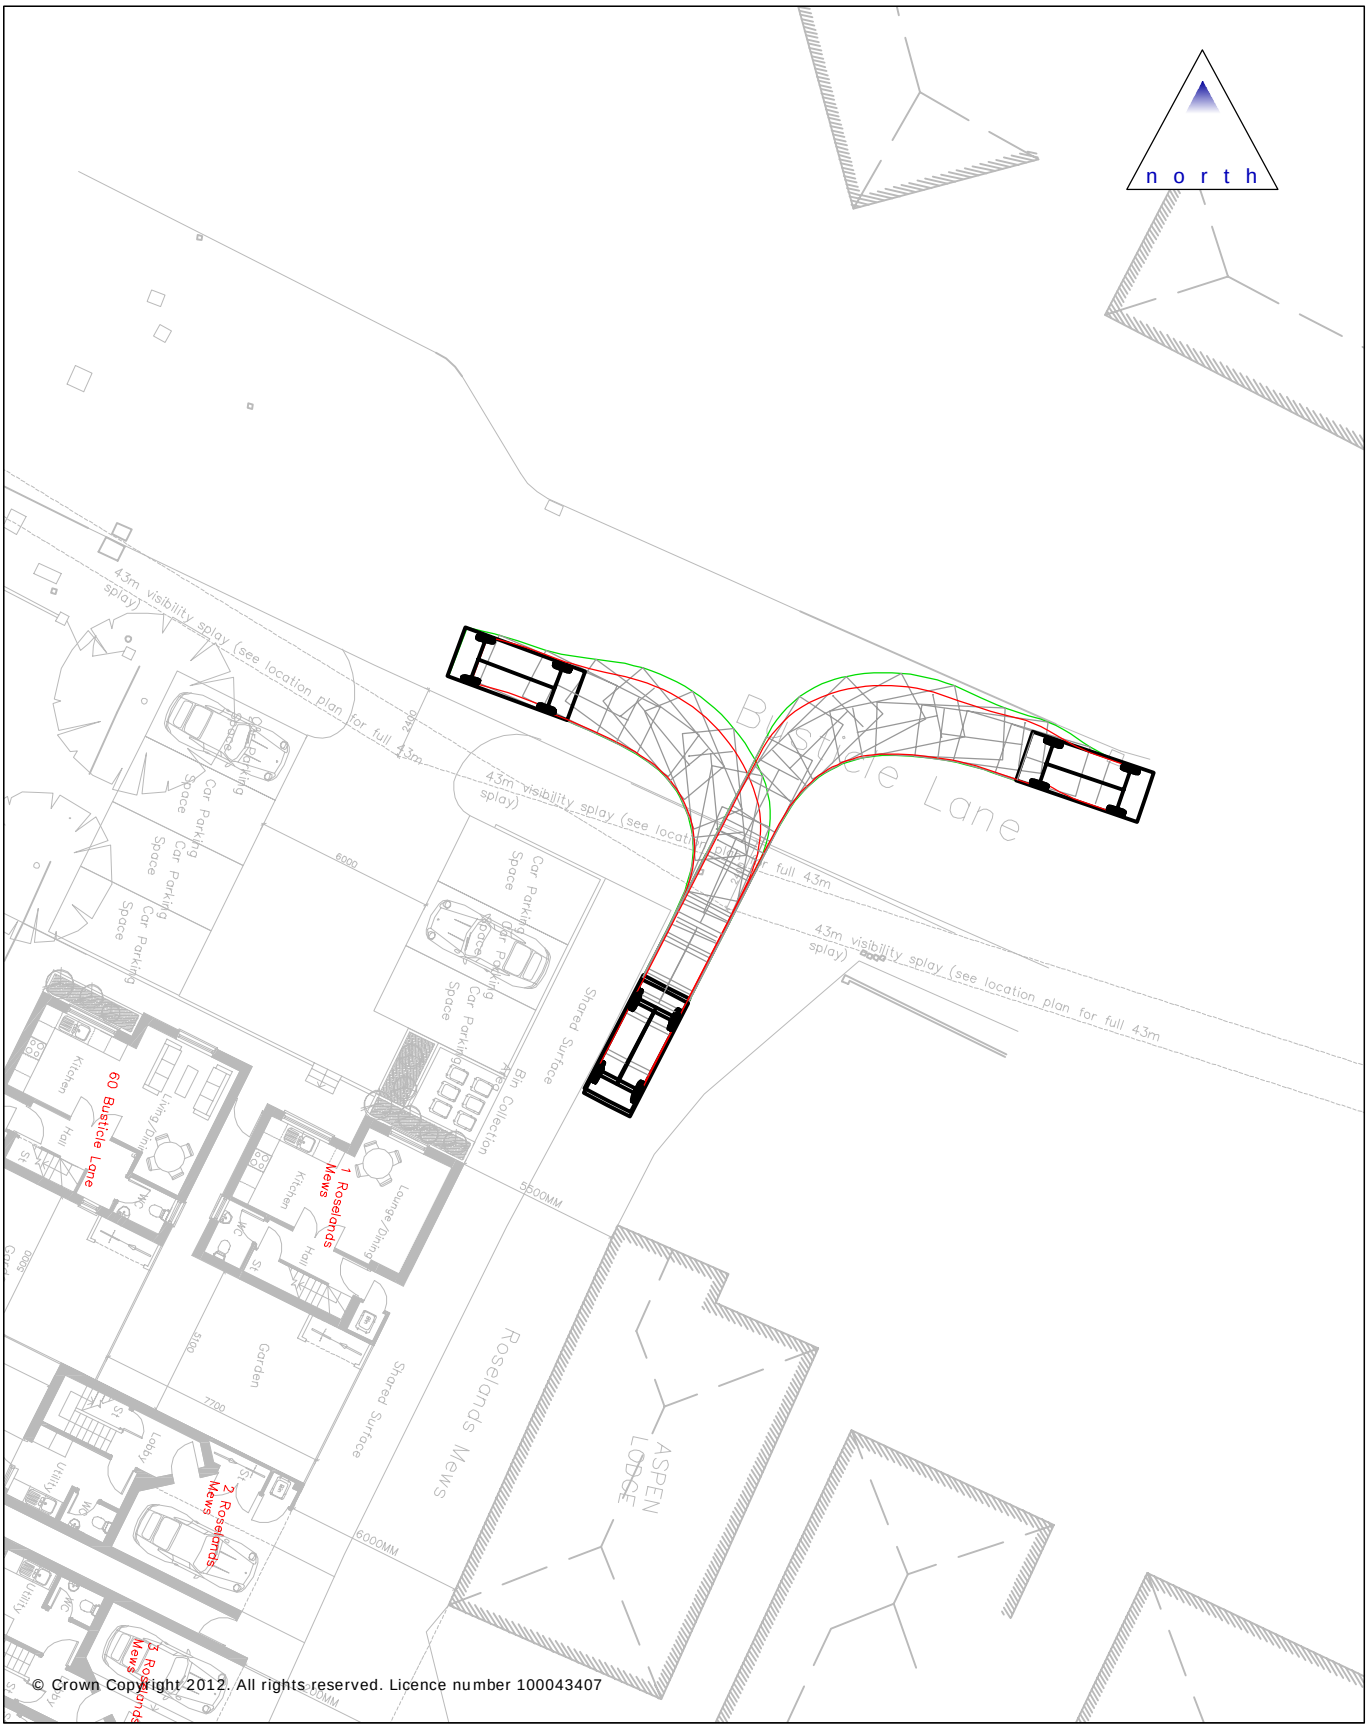

N:\Projects\Irlanc 120316\Drawings\120316-TK05.dwg

motion
transport planning

Busticle Lane, West Sussex
Swept Path Analysis
Private Car Leaving Site

Scale (@A4) 1:250

120316-TK05