

DMP File
Z:\CAD\DMP\DWGS\




WEST ELEVATION

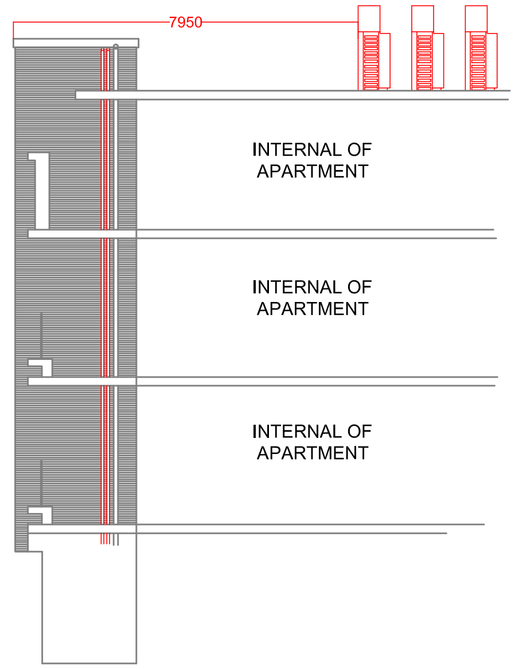


SECTION A-A

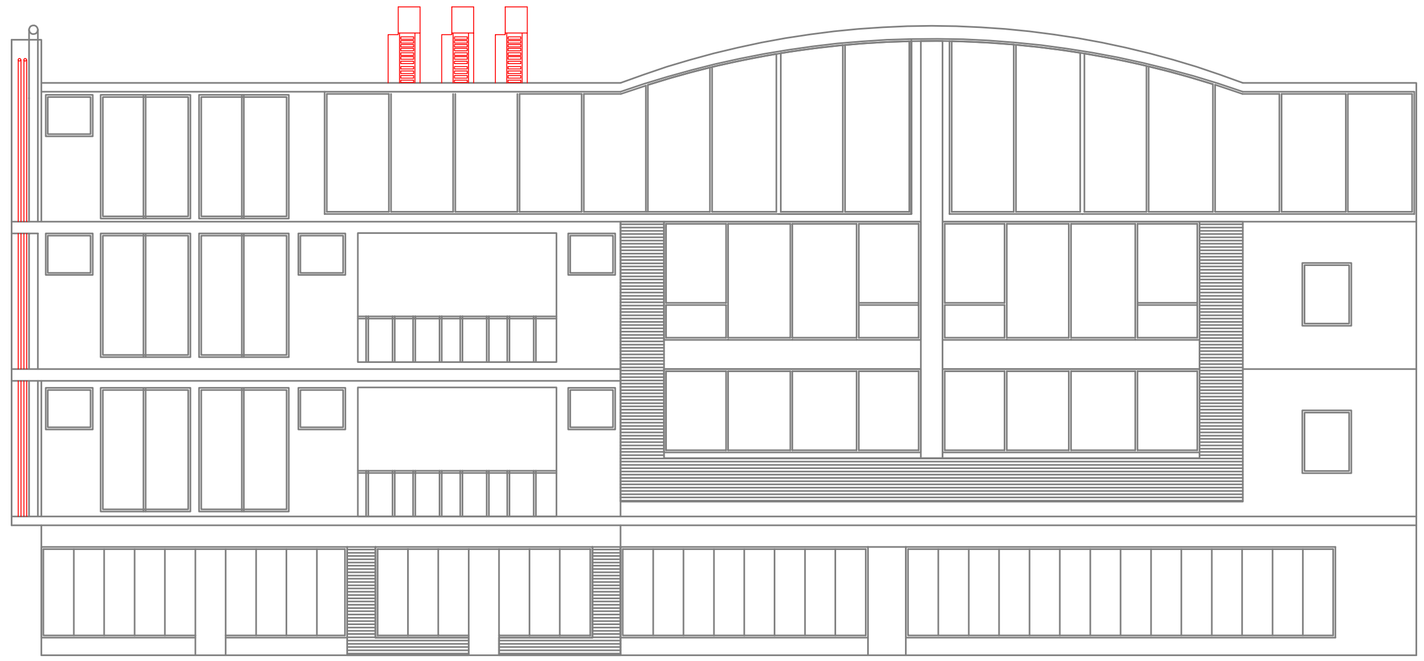

SOUTH ELEVATION

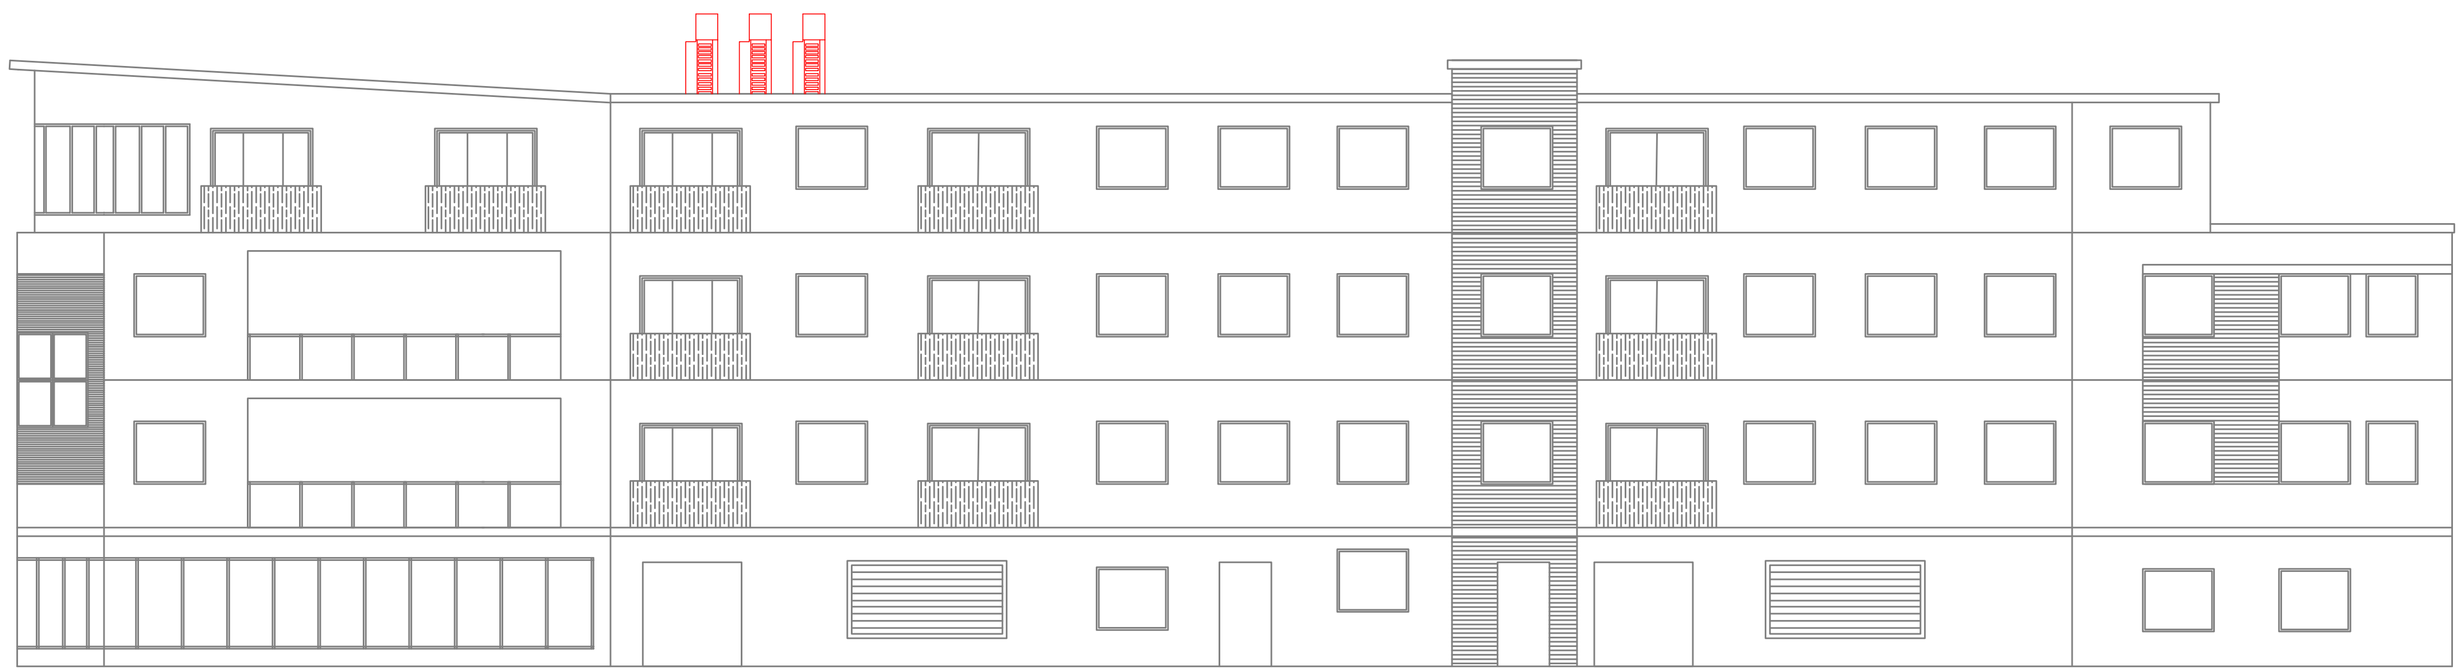

EAST ELEVATION

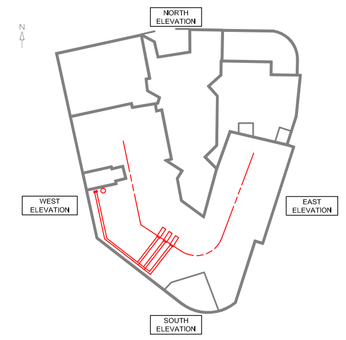

REV	DATE	DESCRIPTION
P3	08.07.2025	ISSUED FOR COMMENT
P2	19.06.2025	ISSUED FOR COMMENT
P1	24.03.2025	ISSUED FOR COMMENT
P	XX.03.2025	ISSUED FOR COMMENT

dmp david miles & partners
8 Holgate Court, Western Road,
Romford, Essex, RM1 3JS
Tel: 01708 729070
www.davidmiles.co.uk

project
FALCONERS COURT

title
PROPOSED ELEVATION LAYOUT

scale	date
1:100@A1	FEB 2025

drawn	checked	rev
CJA	COM	P3

drawing no.
7886-PL-EL-001

PRELIMINARY

This drawing is copyright and is the property of David Miles & Partners Ltd.
It is to be used between themselves and the client.
Any reproduction without the written permission of David Miles & Partners Ltd is strictly prohibited.