

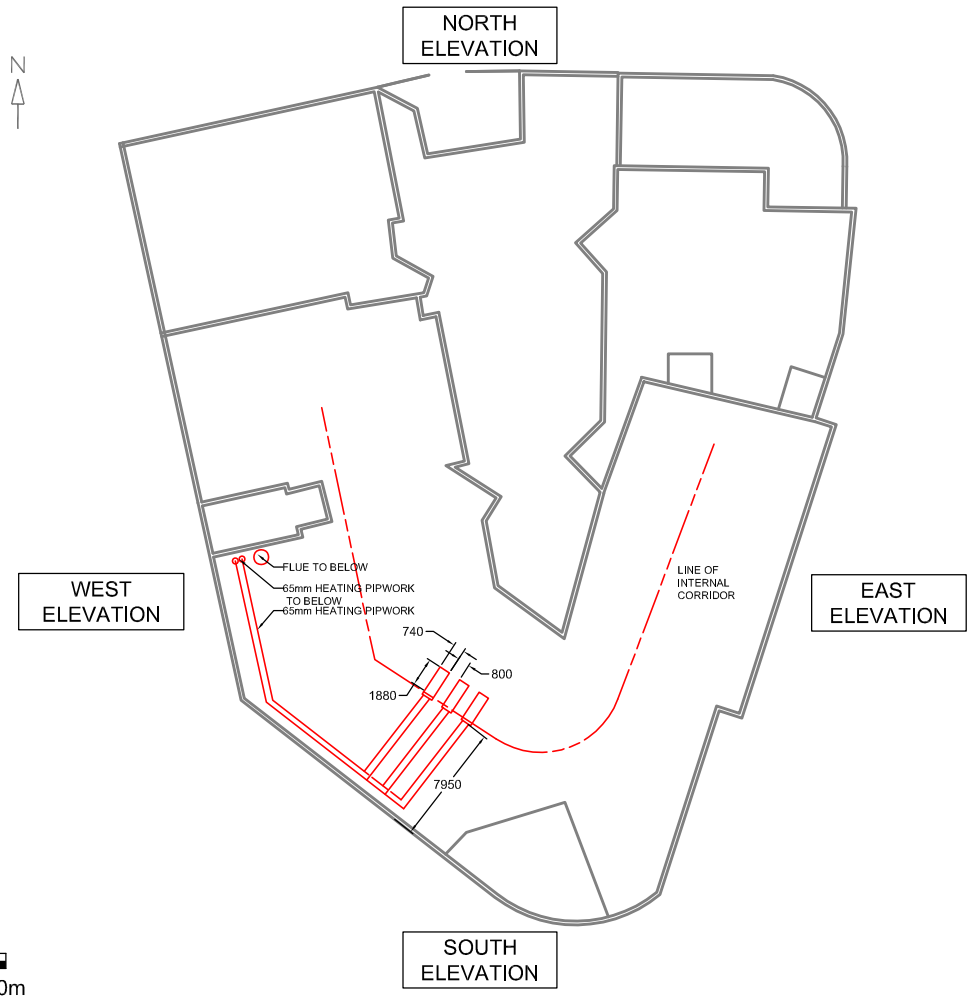


1:500

10m 0 10m 20m 30m 40m 50m

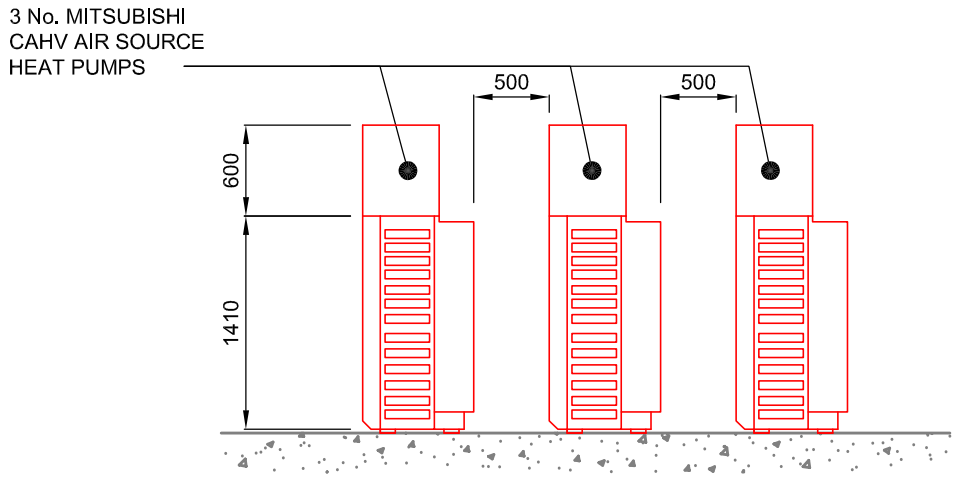

PROPOSED ELEVATION OF AIR SOURCE HEAT PUMPS & PUMP HOUSING (1:50)

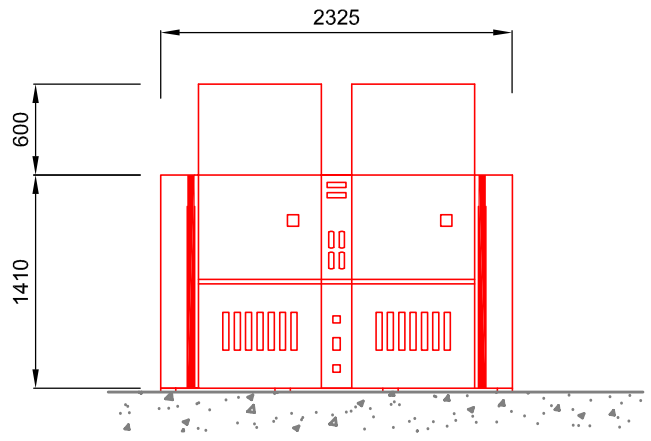

PROPOSED SIDE ELEVATION OF AIR SOURCE HEAT PUMPS & PUMP HOUSING (1:50)

1:50

1m 0 1m 2m 3m 4m 5m

DMP File No. E:\CAD\DMP\DWGS\

This drawing is copyright and is the property of David Miles & Partners Ltd. It is to be used between themselves and the client. Any reproduction without the written permission of David Miles & Partners Ltd is strictly prohibited.

rev	date	description
P	XX.03.2025	ISSUED FOR COMMENT
P1	24.03.2025	ISSUED FOR COMMENT
P2	24.04.2025	ISSUED FOR COMMENT
P3	08.07.2025	ISSUED FOR COMMENT

title: ROOF LAYOUT

checked By: COM

drawn By: CJA

date: MARCH 2025

client:

project: FALCONERS COURT

scale: 1:500@A3

rev: P3

dwg no. 7886-PL-RF-001

status: PRELIMINARY

8 Holgate Court
Western Road
Romford
Essex RM1 3JS

Tel: 01708 729070
www.davidmiles.co.uk