

DO NOT SCALE FROM THIS DRAWING




North Elevation1:50

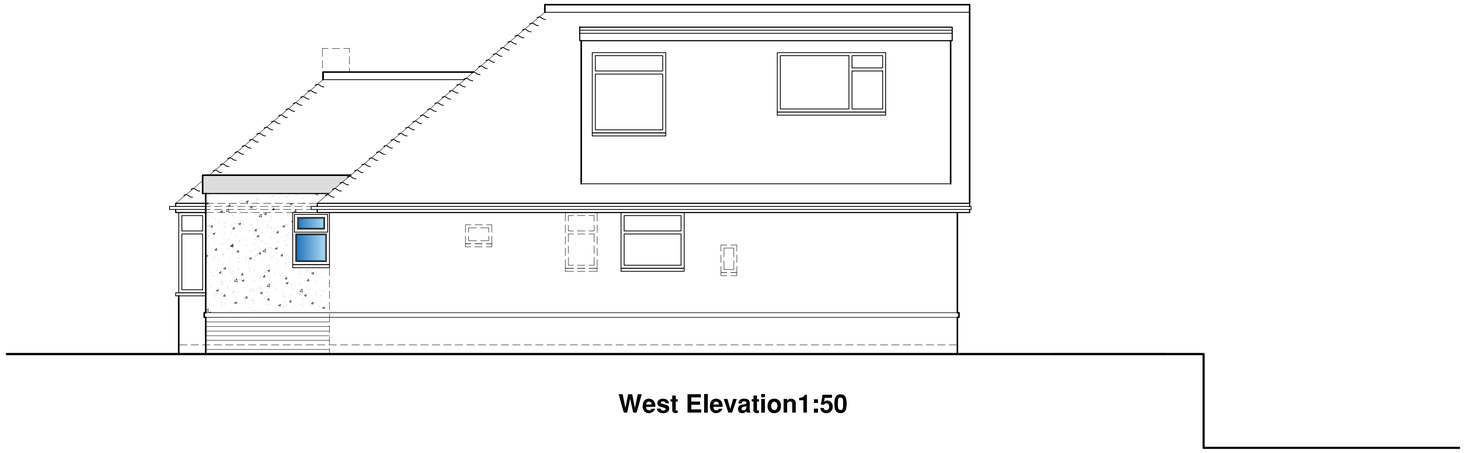


West Elevation1:50

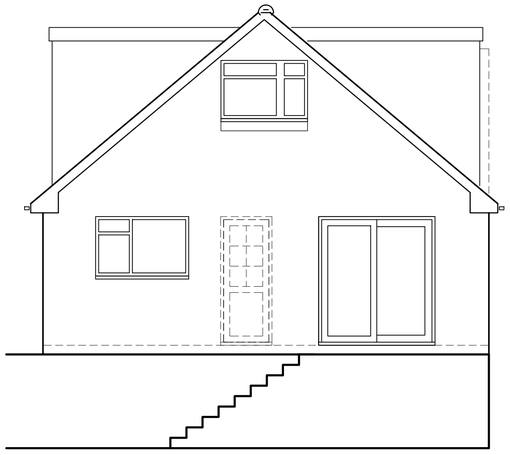


South Elevation1:50

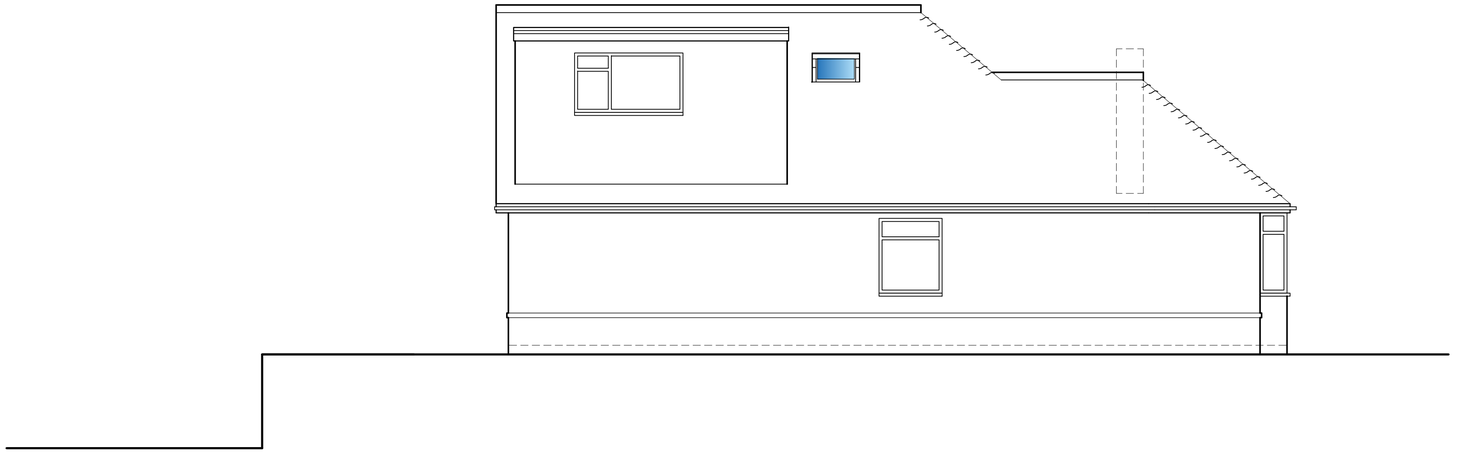

East Elevation1:50

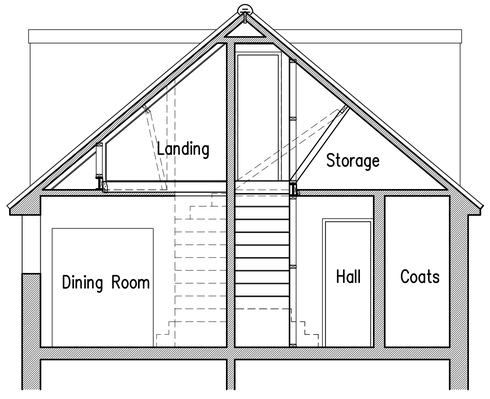

Section A-A 1:50

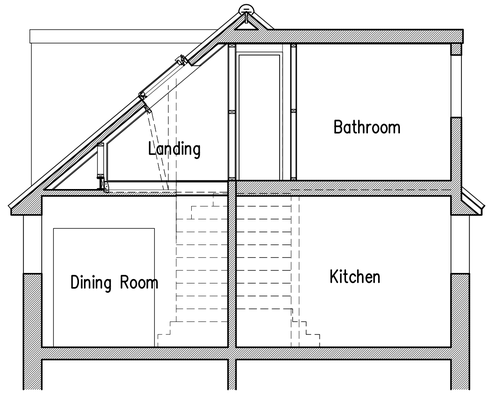

Section B-B 1:50

A	20.05.24	Client requirements added

1m 2m 3m 4m 5m 6m 7m 8m 9m 10m

1:50 Scale Bar

rja Planning & Building Consultants Ltd.
9 Sea Spray Avenue
Shoreham-By-Sea
West Sussex BN43 5PR
t: 01273 467297 mob: 07971 375739
e: rex@rjapbc.co.uk web: www.rjapbc.co.uk

Chartered Institute of Architectural Technologists

PROJECT: 71 Downside, Shoreham-By-Sea BN43 6HF

DRAWING TITLE: Proposed Elevations & Sections

CLIENT: Mr & Mrs A. Aitchison

DWG NO: 24977-02

REVISION: A

SCALE: 1:50 @ A1

DATE: 14.05.24

DRAWN: rex