

DO NOT SCALE FROM THIS DRAWING

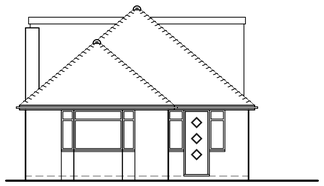


North Elevation 1:100

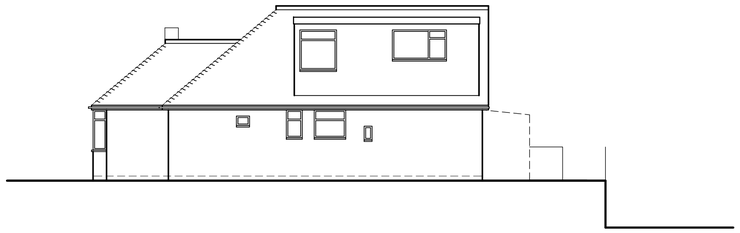


West Elevation 1:100




South Elevation 1:100

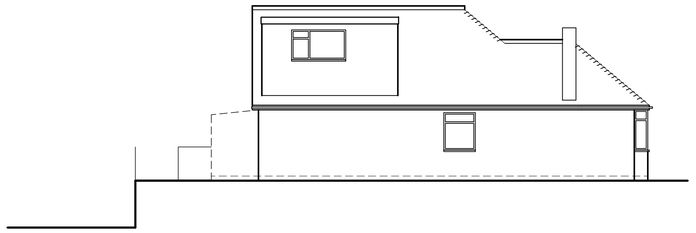

East Elevation 1:100

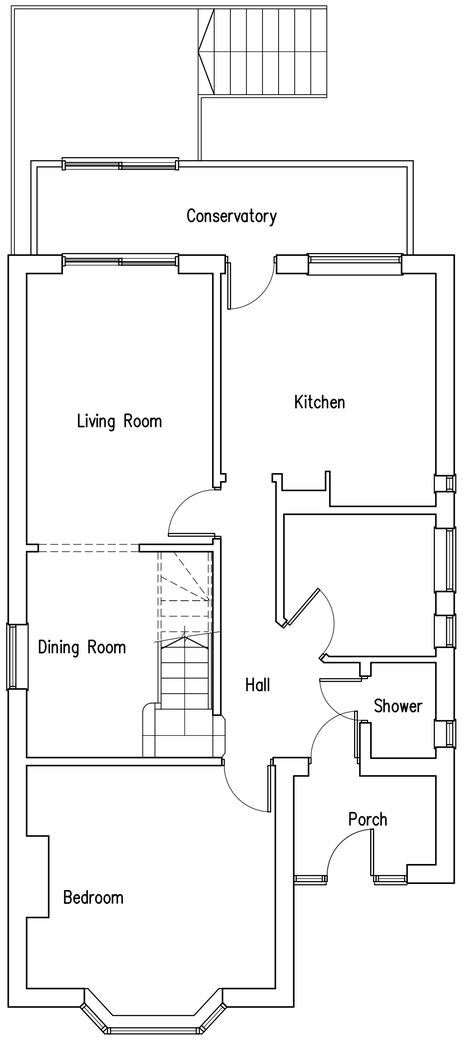


Ground Floor Plan 1:50

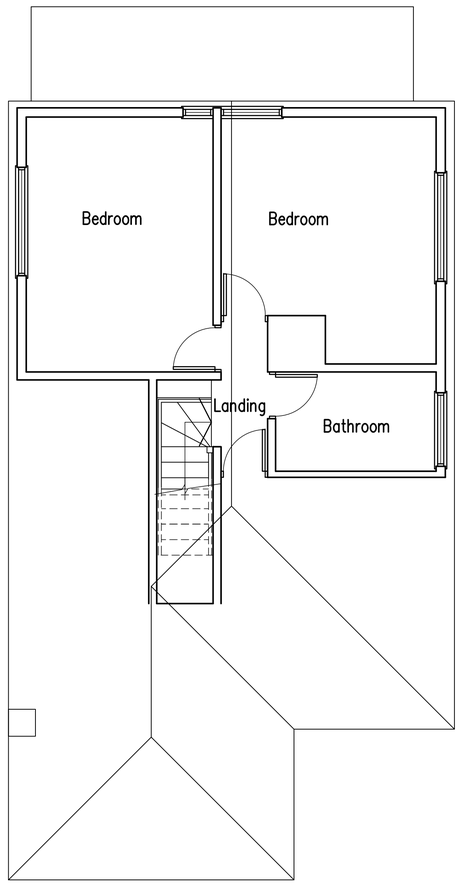

First Floor Plan 1:50



Block Plan 1:500

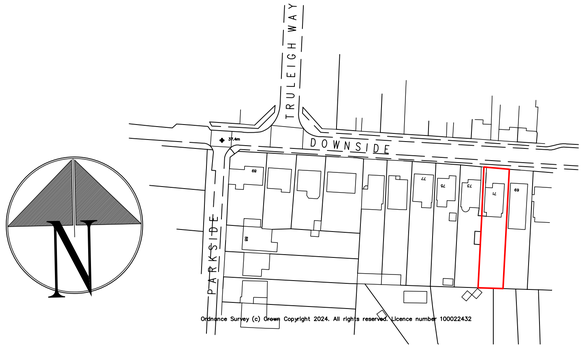

Location Plan 1:1250

1m 2m 3m 4m 5m 6m 7m 8m 9m 10m
1:50 Scale Bar

1m 2m 3m 4m 5m 6m 7m 8m 9m 10m
1:100 Scale Bar

10m 20m 30m 40m
1:500 Scale Bar

10m 20m 30m 40m 50m
1:1250 Scale Bar

rja Planning & Building Consultants Ltd.
9 Sea Spray Avenue
Shoreham-By-Sea
West Sussex BN43 5PR
t: 01273 467297 mob: 07971 375739
e: rex@rjapbc.co.uk web: www.rjapbc.co.uk

Chartered Institute of Architectural Technologists

PROJECT: 71 Downside, Shoreham-By-Sea BN43 6HF

DRAWING TITLE: Existing Floor Plans and Elevations. Block & Location Plans

CLIENT: Mr & Mrs A. Aitchison

DWG NO: 24977-03

REVISION:

SCALE: 1:50, 1:100, 1:500, 1:1250 @ A1

DATE: 14.05.24

DRAWN: rex