
NORTH

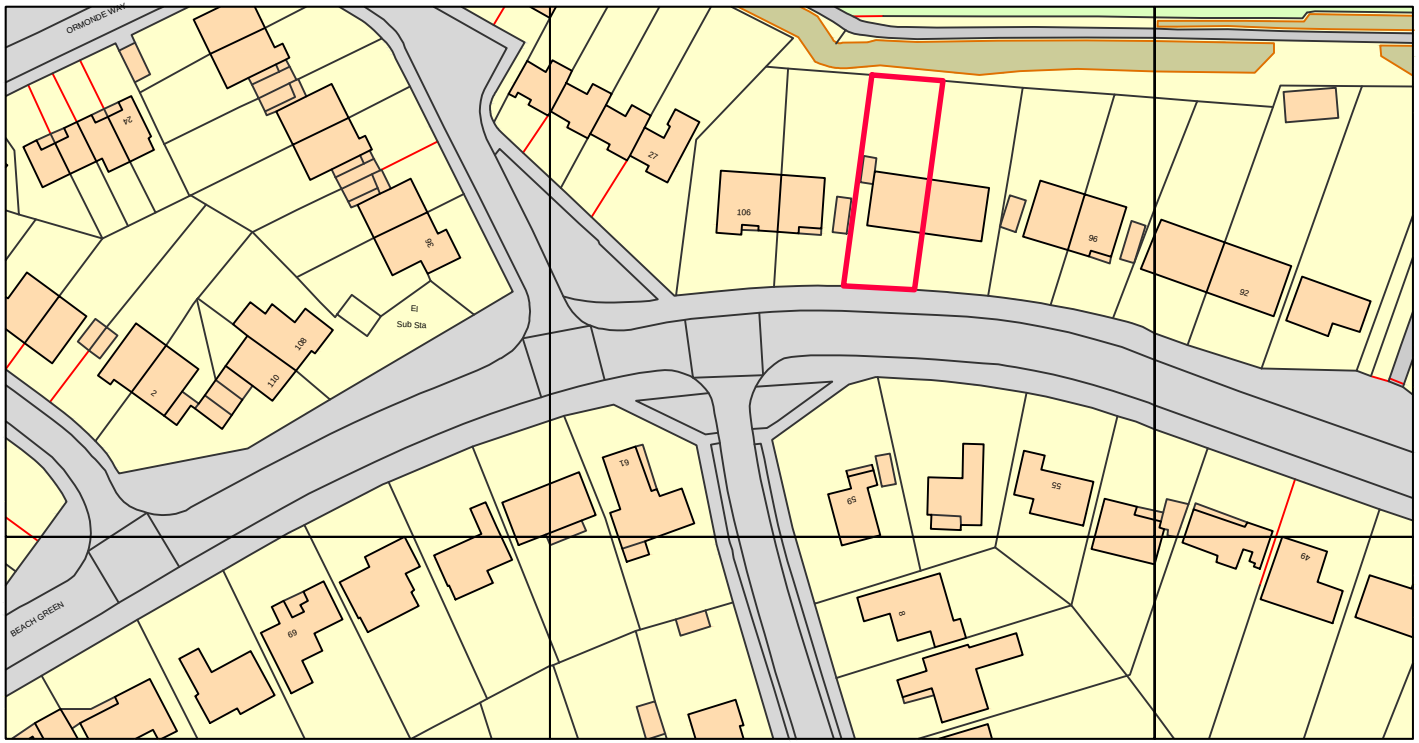

Ordnance Survey, (c) Crown Copyright 2012. All rights reserved. Licence number 100020449

Site Location Plan, 1:1250

0.00m 50m 100m

SCALE BAR, 1:1250

Revisions :	Description :	Date :

HEALTH CARE DESIGN

LAW SOCIETY CHECKED 2004 EXPERT WITNESSES

33 Low Road Keswick Village Norwich Norfolk NR4 6TZ
Tel 01603 455200 Fax 01603 454343

PROJECT

102 Beach Green
Shoreham by Sea
East Sussex
BN1 5LS

DRAWING TITLE

Site location plan

CLIENT

Catherine Train

DATE	SCALE	REF
May 2012	As noted @ A4	EP

JOB NO / DWG NO

786/01