ACCOMMODATION SCHEDULE

GROUND FLOOR

FLAT 1	1 BED 1 PERSON	46.2m2	1.3m2 STORAGE
FLAT 2	1 BED 2 PERSON	51.6m2	3.1m2 STORAGE
FLAT 3	1 BED 1 PERSON	48.4m2	1.5m2 STORAGE
FLAT 4	1 BED 2 PERSON	50.9m2	1.6m2 STORAGE

FIRST FLOOR

FLAT 5	1 BED 1 PERSON	40.6m2	1.0m2 STORAGE
FLAT 6	1 BED 1 PERSON	40.3m2	1.0m2 STORAGE
FLAT 7	1 BED 2 PERSON	54.2m2	1.98m2 STORAGE
FLAT 8	1 BED 1 PERSON	43.3m2	1.3m2 STORAGE

COMMUNAL AREAS

ONE BEDROOM ONE PERSON APARTMENT WITH SHOWER - MIN 40m2 FLOOR AREA

ONE BEDROOM TWO PERSON APARTMENT WITH SHOWER - MIN. 50m2 FLOOR AREA

AREAS TO BE DEMOLISHED SHOWN AS DASHED GREY LINE

NOTES
WRITTEN DIMENSIONS TO BE TAKEN IN PREFERENCE TO SCALE, AND ARE TO BE CHECKED ON SITE PRIOR TO COMMENCING WORK.
THIS DRAWING IS TO BE READ IN CONJUNCTION WITH ALL OTHER DOCUMENTS RELATING TO THIS PROJECT.
ANY DISCREPANCIES ARE TO BE REFERRED IMMEDIATELY TO THE PROJECT DESIGNER.
THIS DRAWING IS COPYRIGHT, AND SHOULD NOT BE USED OR REPRODUCED WITHOUT PERMISSION.
IT IS THE CONTRACTOR'S RESPONSIBILITY TO ENSURE COMPLIANCE WITH THE BUILDING REGULATIONS.

1:100

Scale bar (m)

0 1 2 3 4 5 10

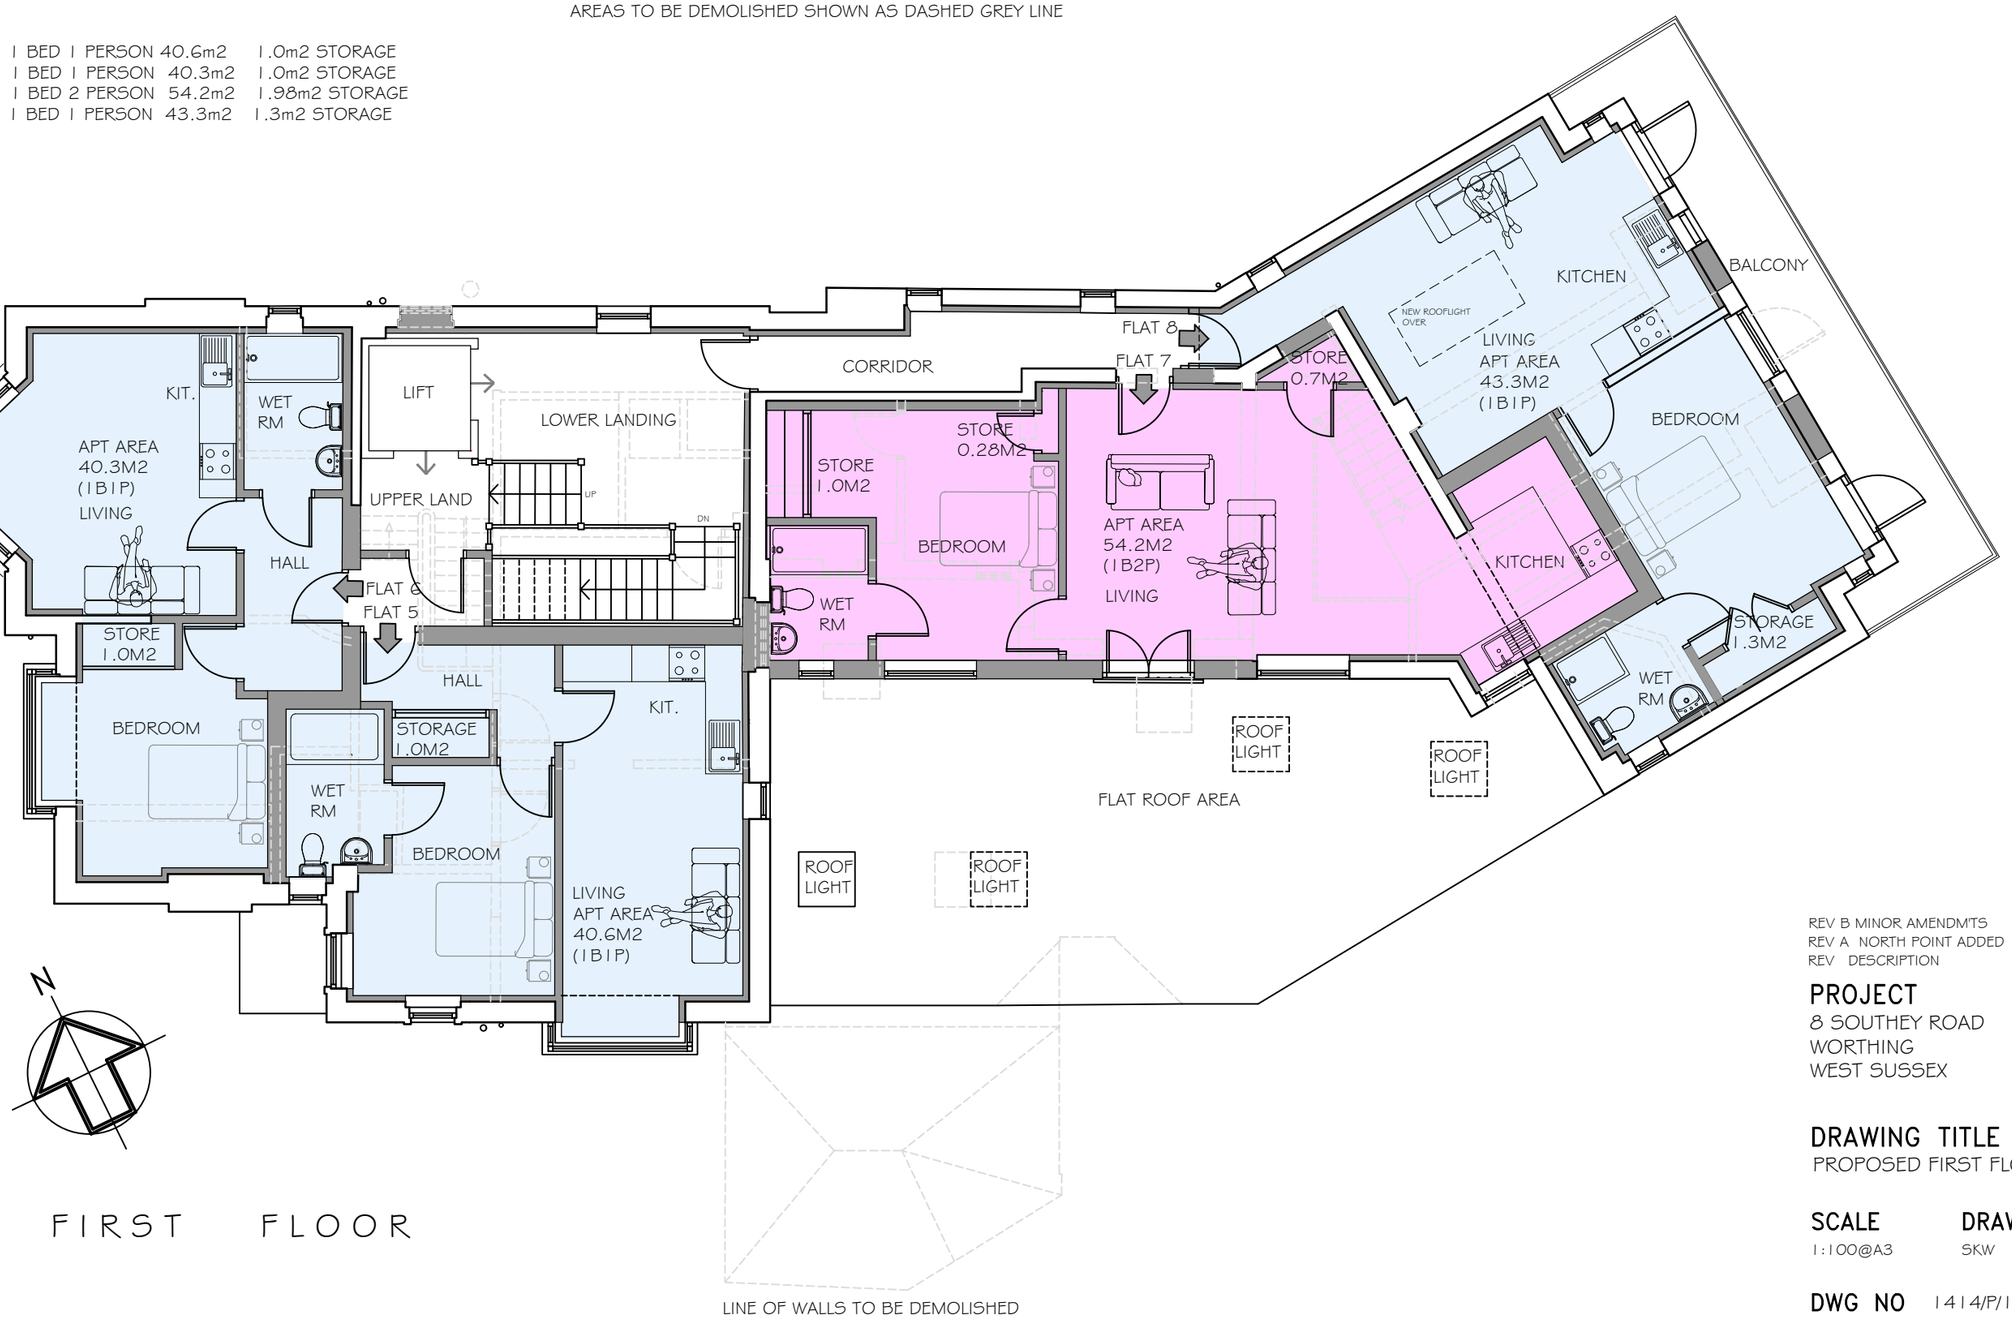

FIRST FLOOR

LINE OF WALLS TO BE DEMOLISHED

REV	DESCRIPTION	DATE
B	MINOR AMENDMTS	10.07.25
A	NORTH POINT ADDED	05.06.25

PROJECT
8 SOUTHEY ROAD
WORTHING
WEST SUSSEX

DRAWING TITLE
PROPOSED FIRST FLOOR PLAN

SCALE	DRAWN BY	DATE
1:100@A3	SKW	APRIL 2025

DWG NO 1414/P/10 **REV.** B

Unit 3b Woodhorn Business Centre
Woodhorn Lane
Oving Chichester
West Sussex PO20 2BX
Tel 01243 774764
www.sloaneandbrown.co.uk

CHARTERED BUILDING SURVEYORS
SLOANE & BROWN
ARCHITECTURAL SERVICES