Existing fence replaced with New and Armco Barrier Installed to improve Safety

New Refuse Bin storage to be Installed

New Fencing to be installed

Existing Plant room Door Re-located

Retaining Wall to be built and Key Clamp to be installed for safety


Existing Fence removed to provide 7-New Car Parks

Cycle Rack Re-sited

New Aco drain to be installed

Install 2XHinged Parking Post to improve safety at Site

Existing Conifer Trees to be removed. New Tree Planting in Place.

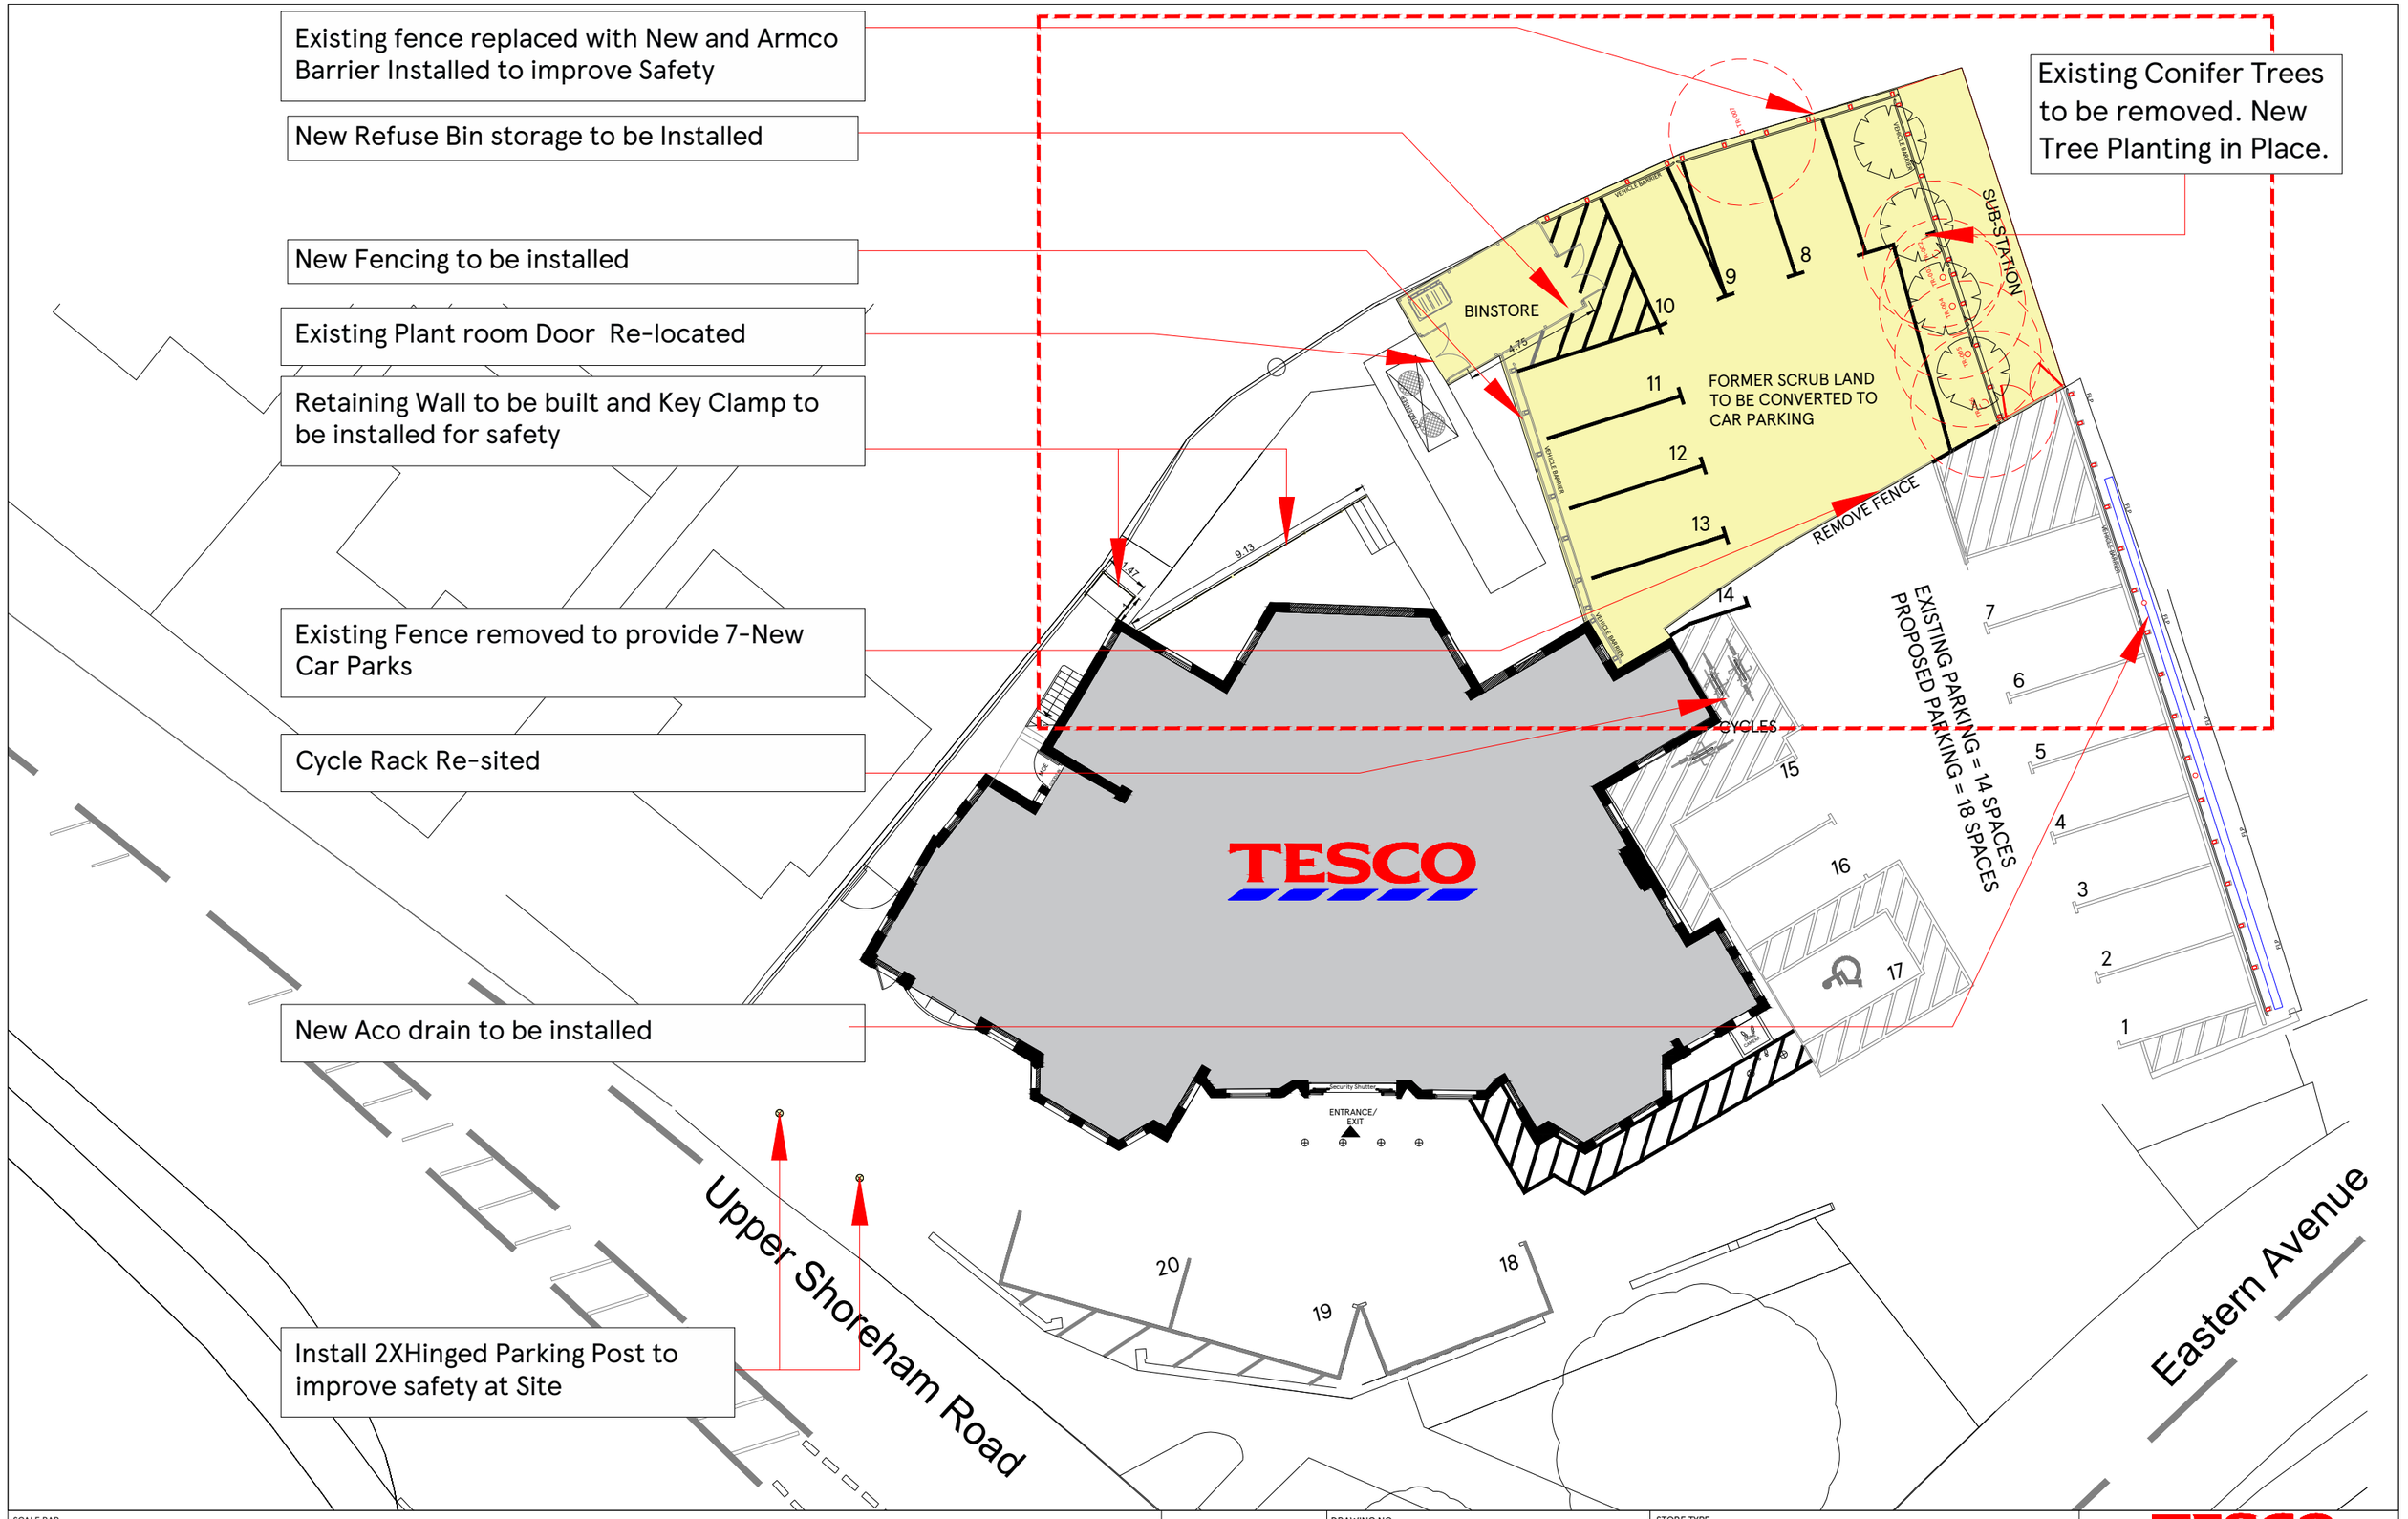

SCALE BAR

1:200

4m 0 4m 8m 12m 16m 20m

N

DRAWING NO 02_6687_02B_R1	STORE TYPE EXPRESS
SCALE 1:200@A3 DATE 04.03.2021	STORE NAME UPPER SHOREHAM
CHECKED BY ANDY HORWOOD	CONTENT PROPOSED SITE PLAN
DRAWN BY SAISREE	

TESCO
FEASIBILITY PLANNING
STORE PLANNING DEPARTMENT
PROPERTY SERVICES
HIGHWOODS BUILDING, KESTREAL WAY
WELWYN GARDEN CITY, HERTFORDSHIRE, AL7 1GB UK
TELEPHONE : 01707 395150

THE COPYRIGHT AND ALL OTHER RIGHTS IN AND RELATING TO THIS PUBLICATION BELONG TO AND ARE THE SOLE PROPERTY OF TESCO STORES LIMITED
ALL RIGHTS ARE RESERVED. NEITHER THE WHOLE NOR ANY PART OF THIS PUBLICATION MAY BE REPRODUCED OR TRANSMITTED IN ANY FORM OR BY ANY ELECTRONIC OR MECHANICAL MEANS INCLUDING PHOTOCOPYING AND RECORDING OR FROM ANY RETRIEVAL SYSTEM WITHOUT THE PRIOR WRITTEN LICENCE FROM THE OWNER. ©1997 TESCO STORES LIMITED