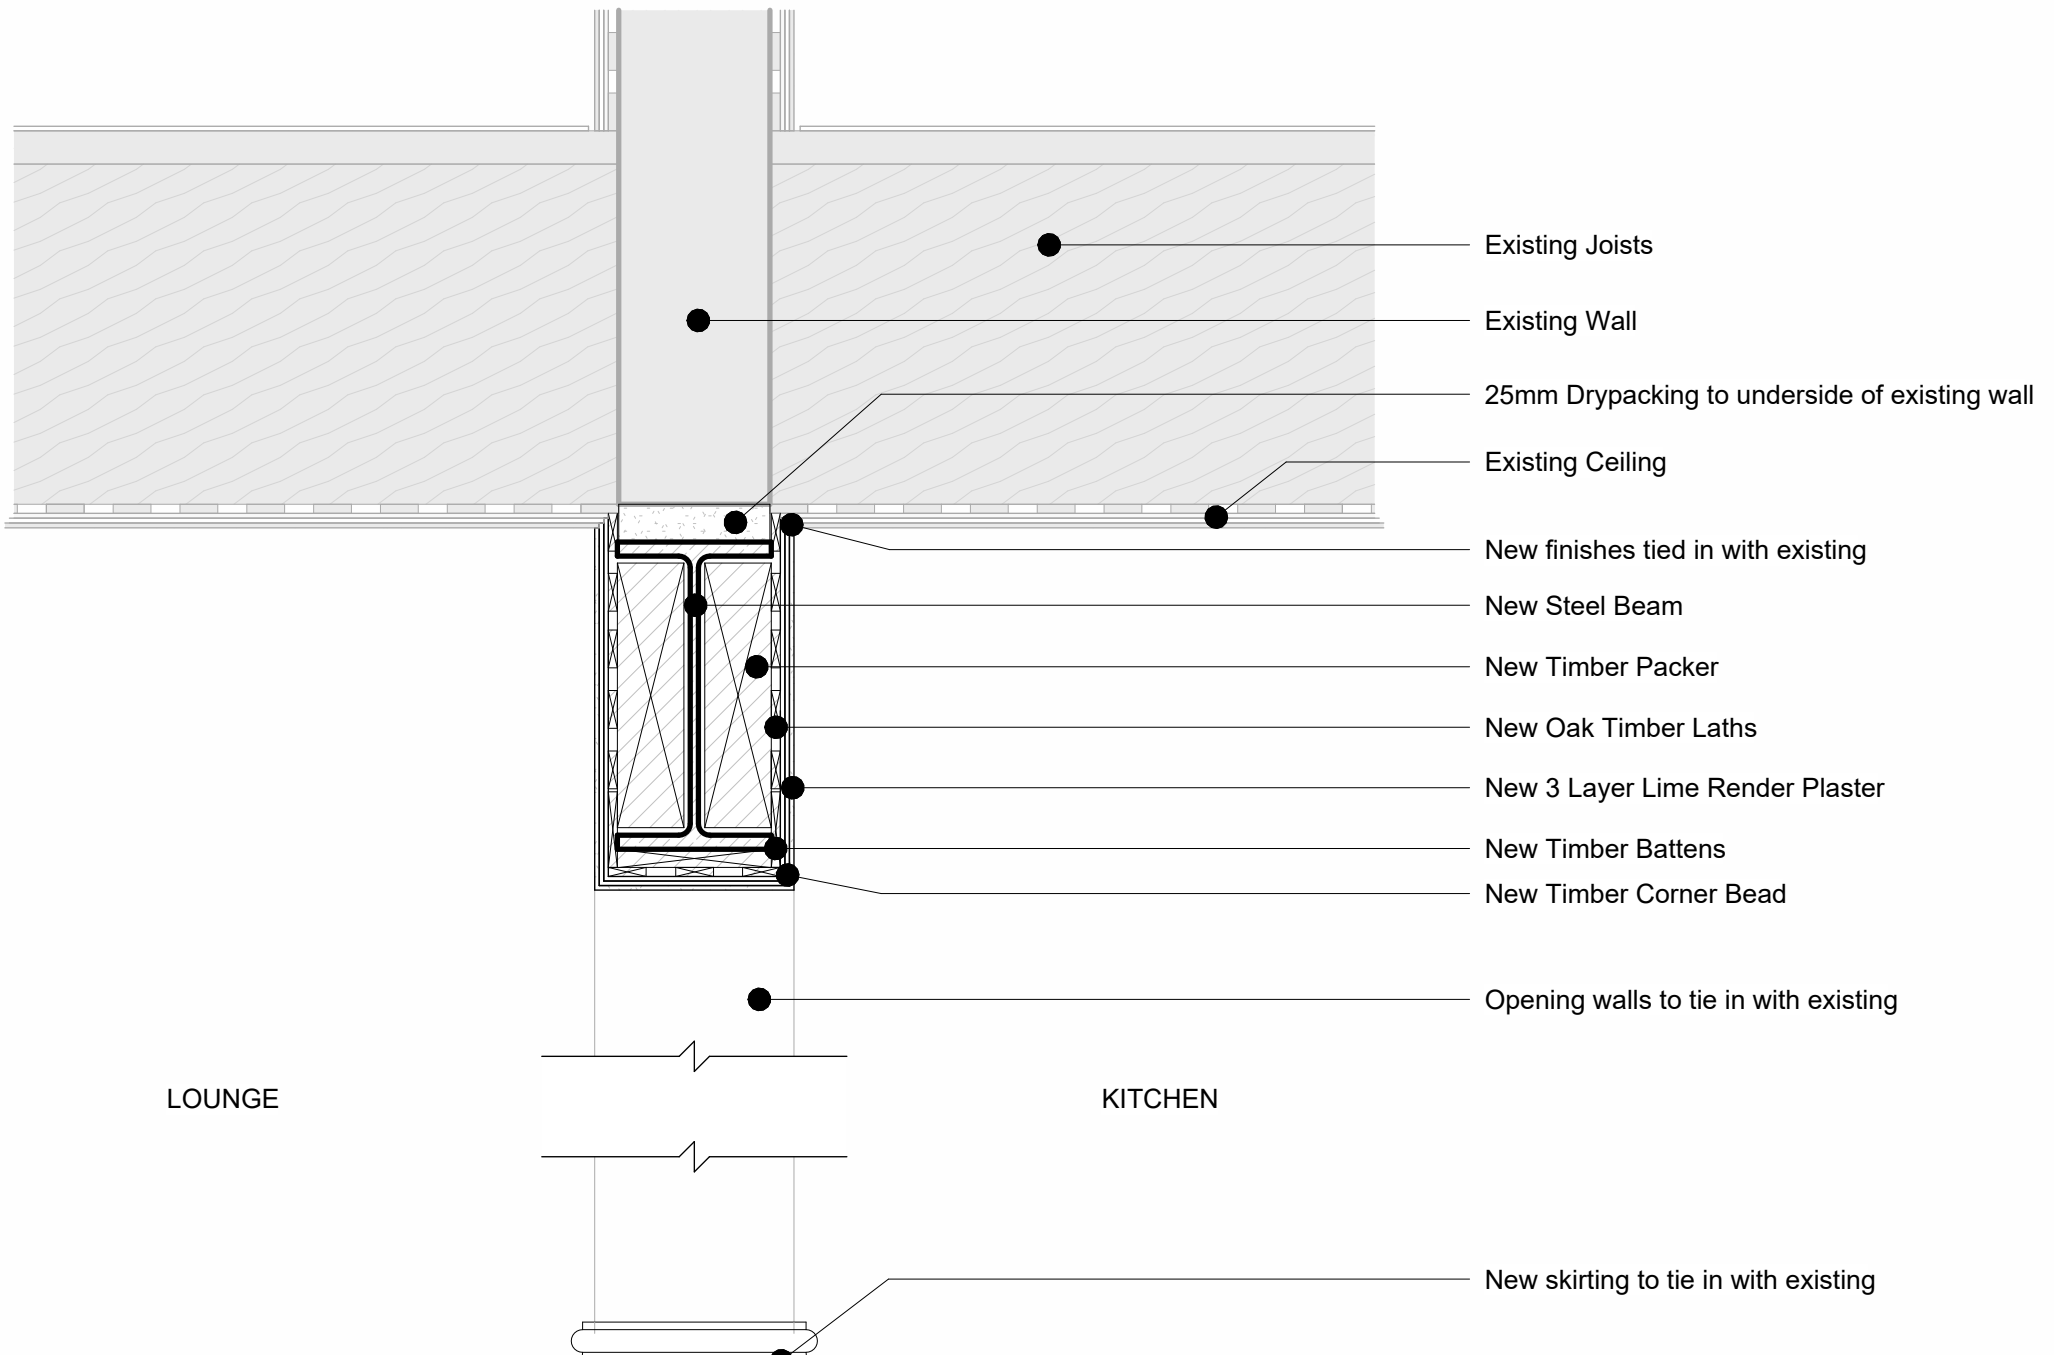

Details - Proposed Wall Opening
1 : 5

100 0 100 200 300 400 500 millimetres

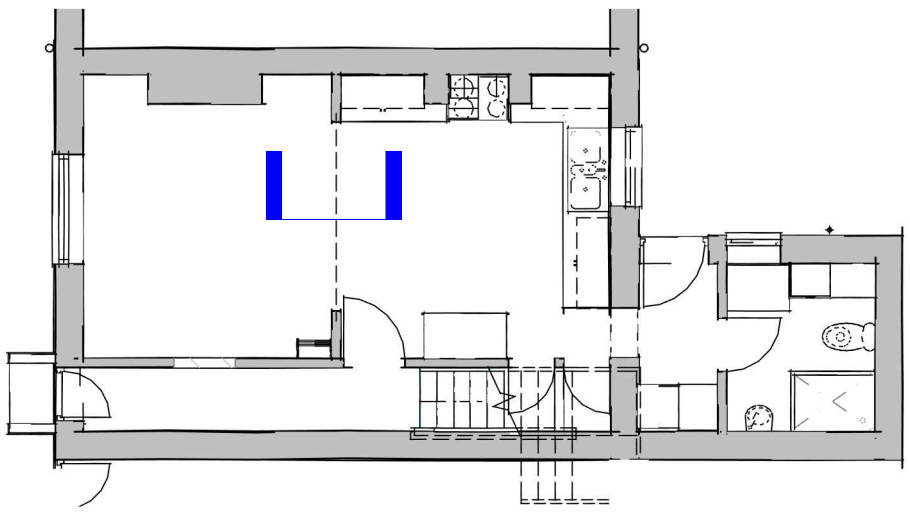

KEY PLAN - GF FFL
1 : 100

Proposed internal alterations at
5 Warwick Place
WORTHING
BN11 3EU

101

scale as stated at A3