DO NOT SCALE FROM THIS DRAWING



South Elevation

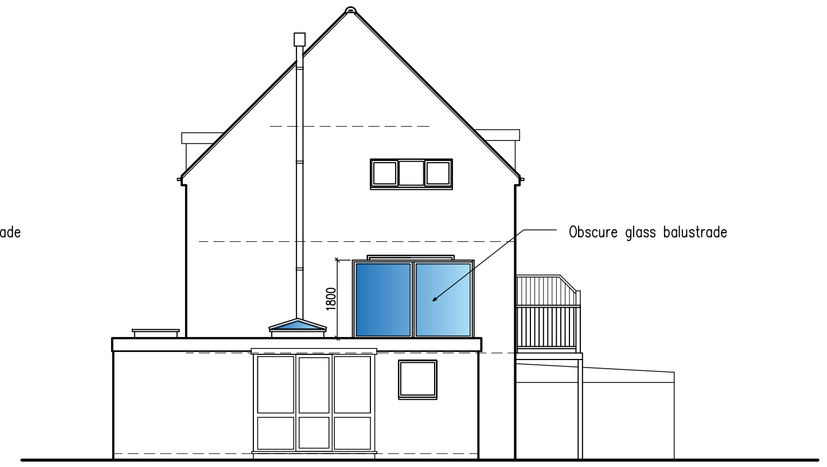

East Elevation

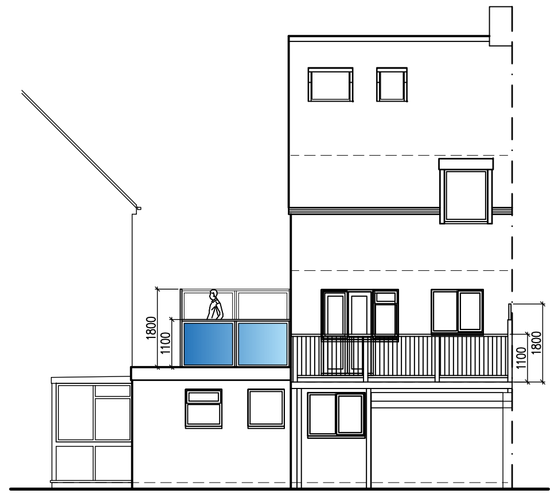

North Elevation

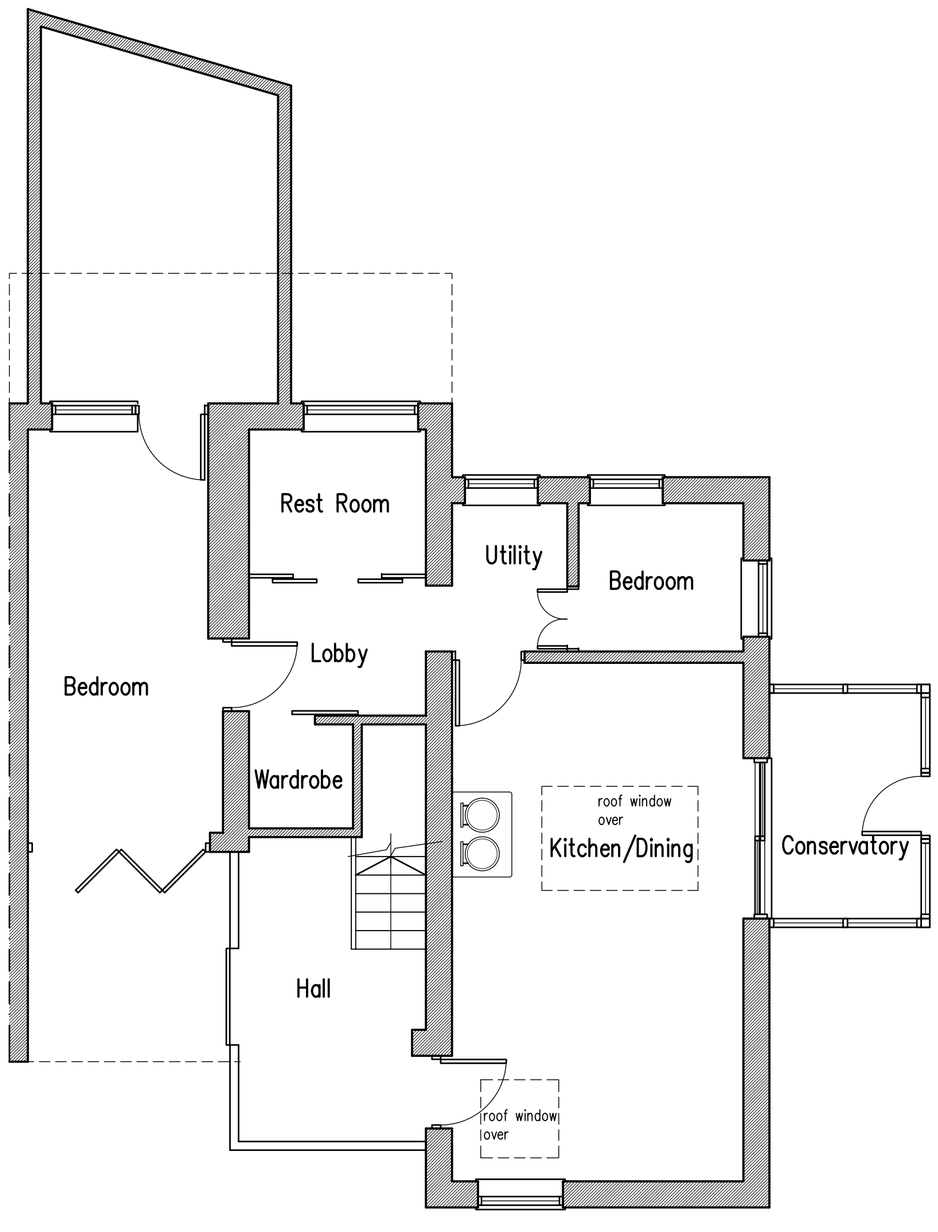

Ground Floor Plan

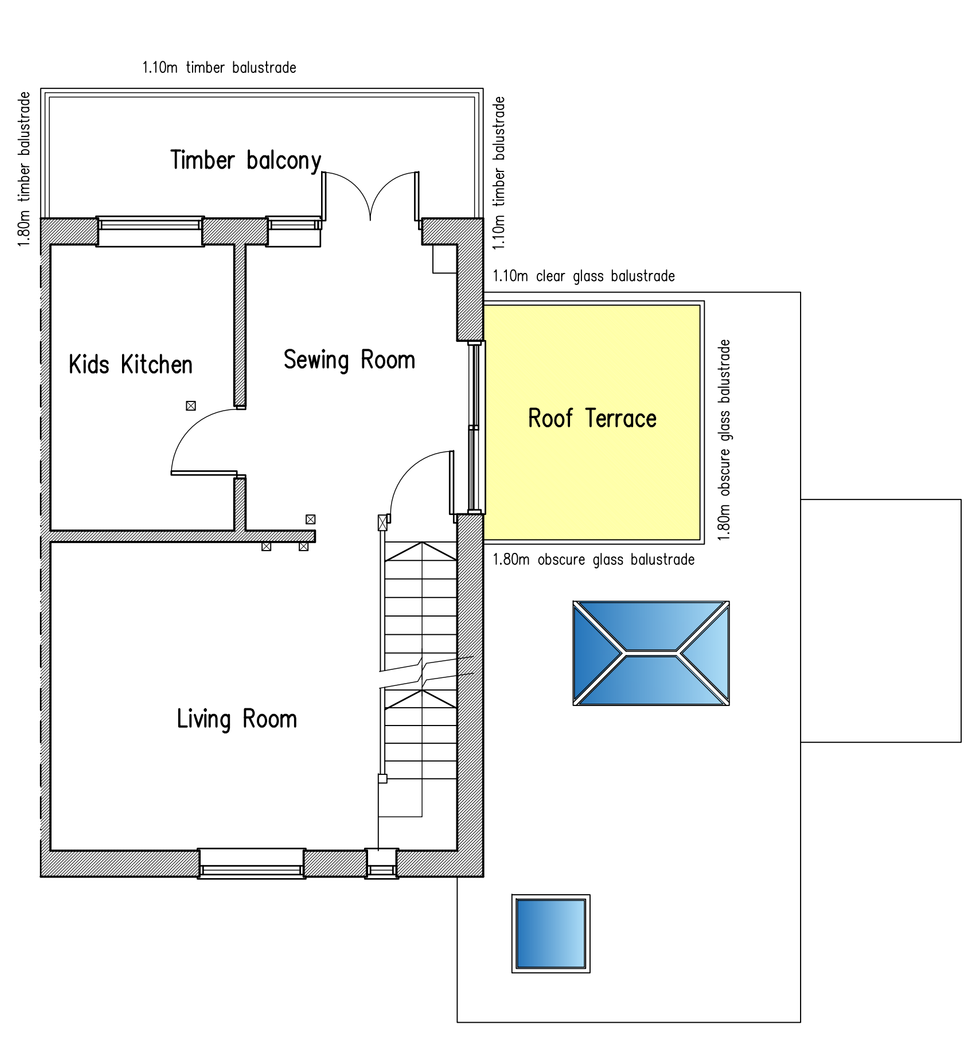

First Floor Plan

E	26.03.25	Updated
D	21.01.25	Redesigned
C	11.12.24	1.8m high screen added to balcony
B	28.11.24	Redesigned
A	27.09.24	Client requirements added

1m 2m 3m 4m 5m 6m 7m 8m 9m 10m
1:50 Scale Bar

1m 2m 3m 4m 5m 6m 7m 8m 9m 10m
1:100 Scale Bar

rja Planning & Building Consultants Ltd.
9 Sea Spray Avenue
Shoreham-By-Sea
West Sussex BN43 5PR
t: 01273 467297 mob: 07971 375739
e: rex@rjapbc.co.uk web: www.rjapbc.co.uk

Chartered Institute of Architectural Technologists

PROJECT: 20 Beach Green, Shoreham-By-Sea

DRAWING TITLE: Proposed Floor Plans & Elevations

CLIENT: Juliet Joy

DWG NO: 24989-01

REVISION: E

SCALE: 1:50, 1:100

DATE: 30.08.24

DRAWN: rex